


LANDS N/F WESLEY & RUTHLYN DEMAREST

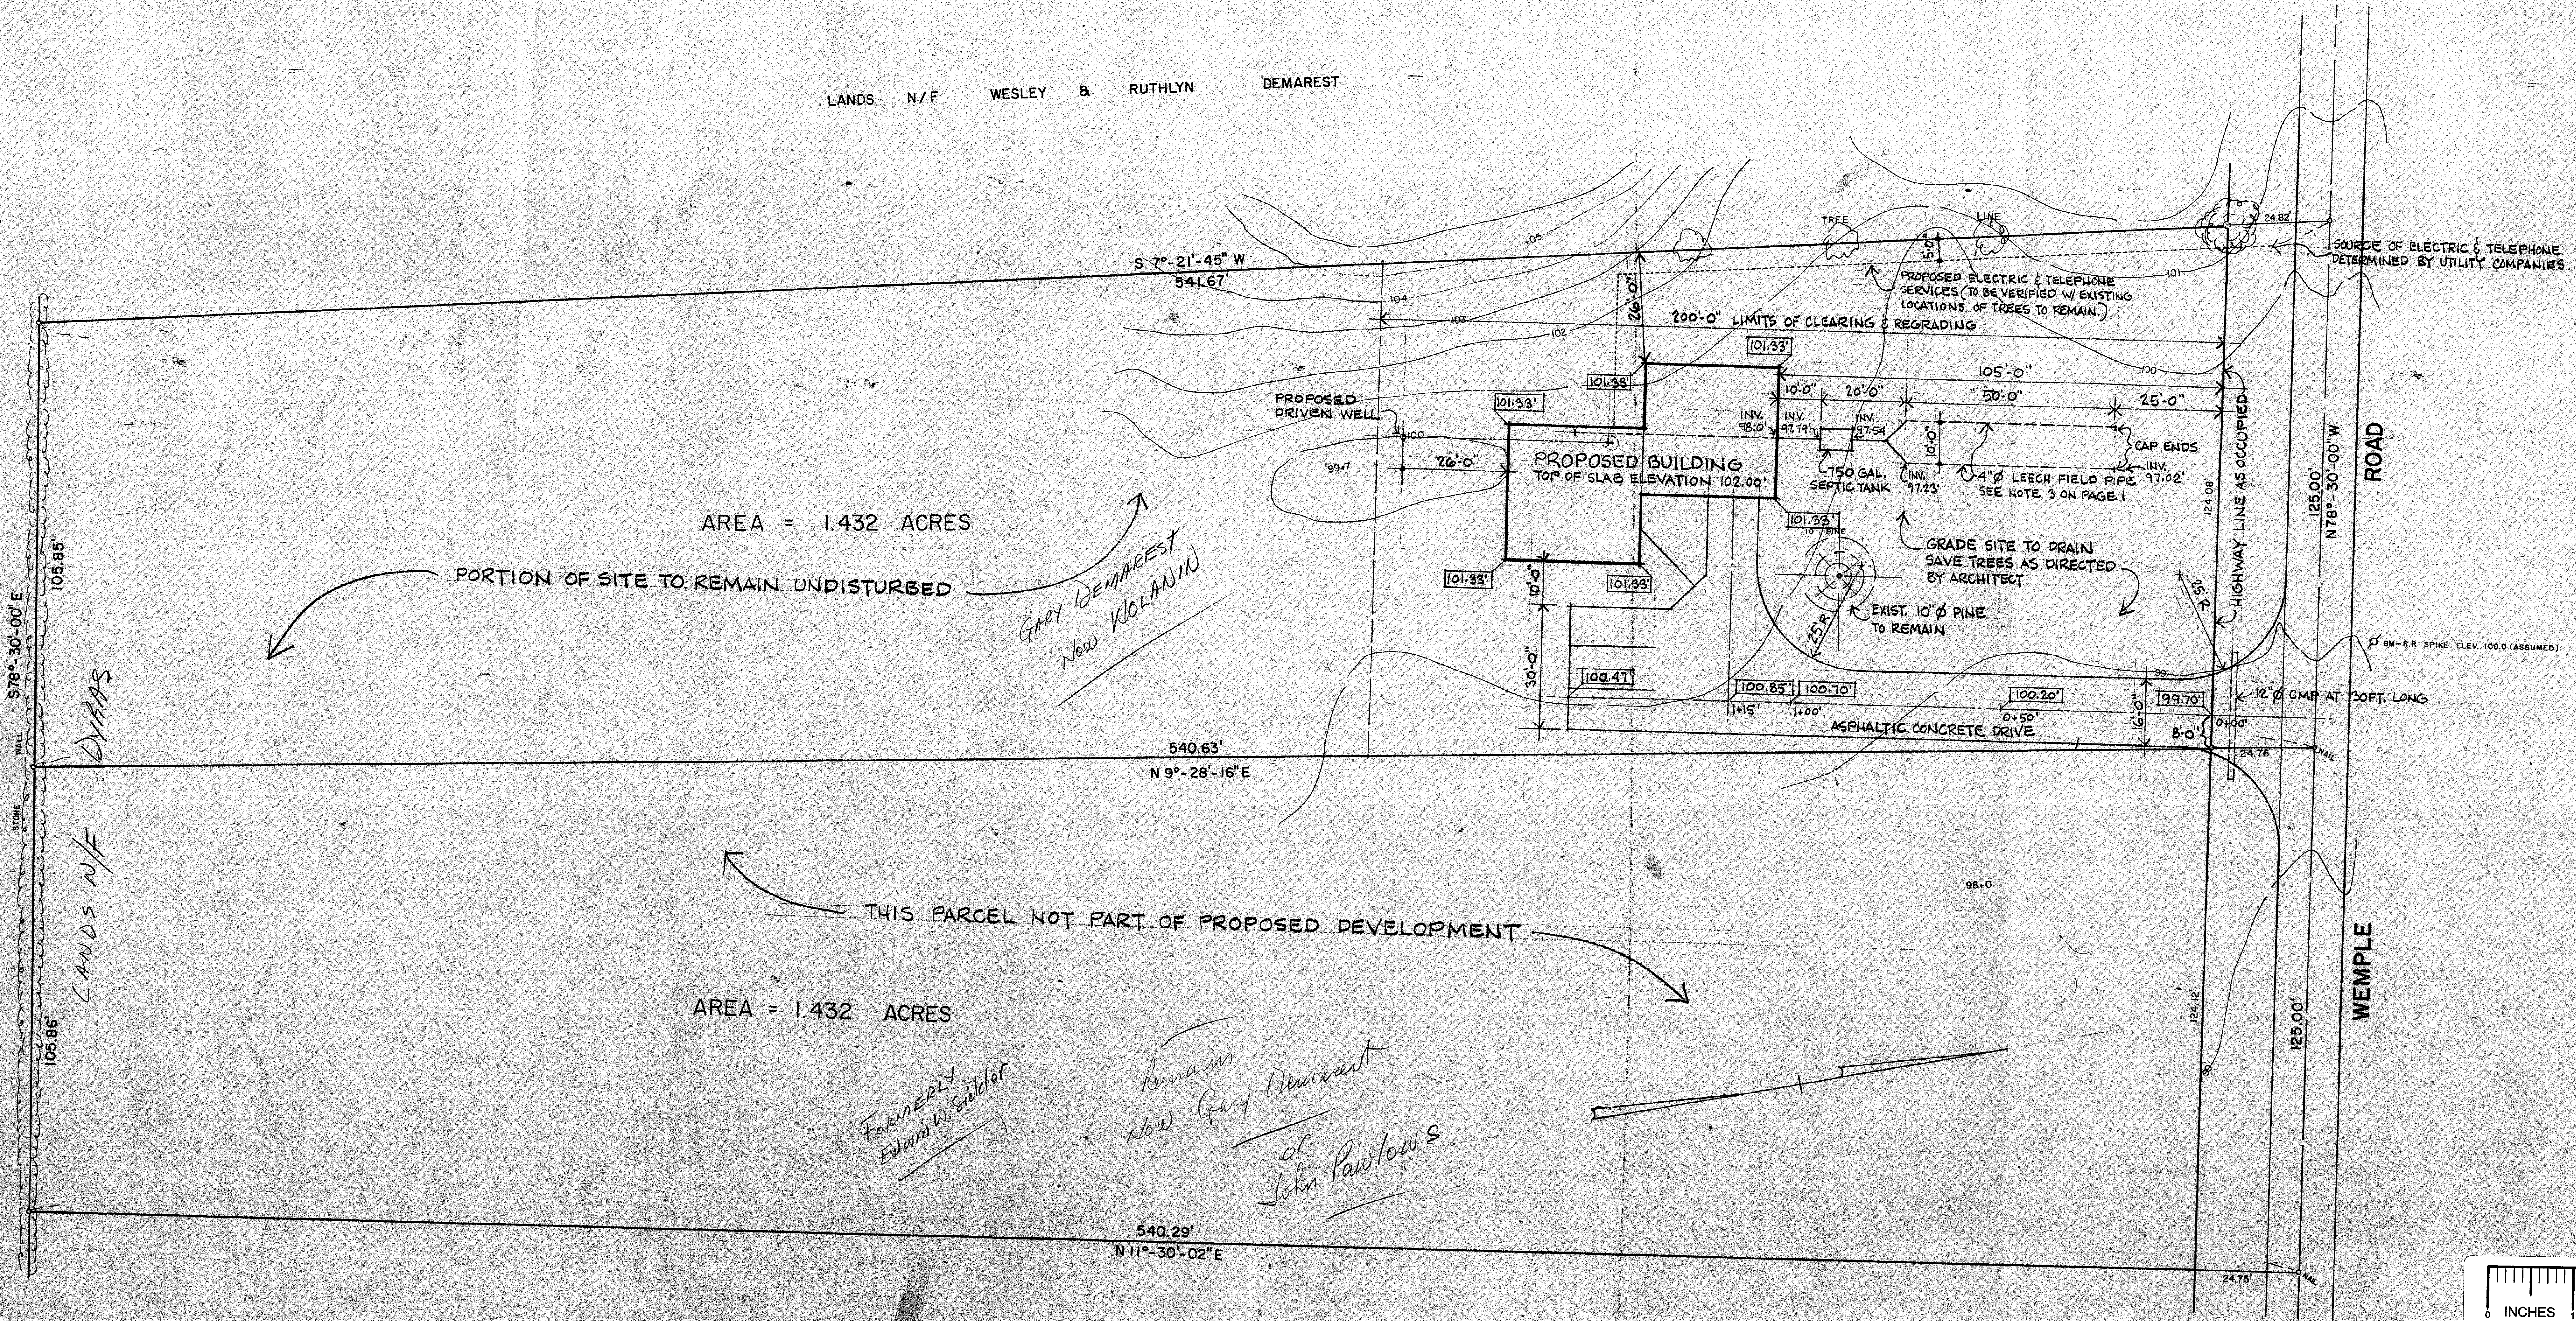


AREA = 1.432 ACRES

FORMERLY
Edmund W. Sickler

Remains
now Gary Demarest
or
John Pawlows

LANDS N/F MATTHEW J. DYBAS

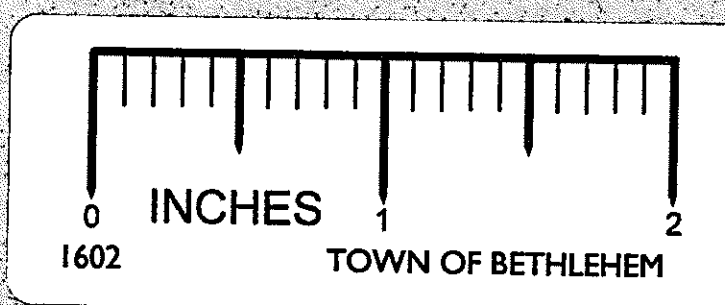

APPROVED

MAR 11 1975
Building Inspector
TOWN OF BETHLEHEM

WAREHOUSING FACILITY
VINCENT M. WOLANIN

SITE PLAN

CLARK J. SHAUGHNESSY, ARCHITECT
55 WOODLAKE RD. N. ALBANY, N.Y. 12203



NOTE
SEE NOTE ON SHEET #1.
ALL PROPOSED ITEMS HAVE
BEEN SUPERIMPOSED UPON
A SURVEY MAP BY OTHERS.
SEE TITLE BLOCK AT RIGHT
FOR DETAILS AND NOTES
OF PROPOSED
DEVELOPMENT SEE SHEET
#1

REVISIONS

DATE FEB. 25, 1975

1-A

OF FOUR

MAP OF SURVEY OF LANDS OF
VINCENT M. WOLANIN

CITY/TOWN/VILLAGE OF BETHLEHEM COUNTY OF ALBANY

SCALE 1" = 20' DATE: FEBRUARY 18, 1975

ELLIOTT & THIBAUT, LAND SURVEYORS
1740 WESTERN AVENUE, ALBANY, NEW YORK 12203

J-22