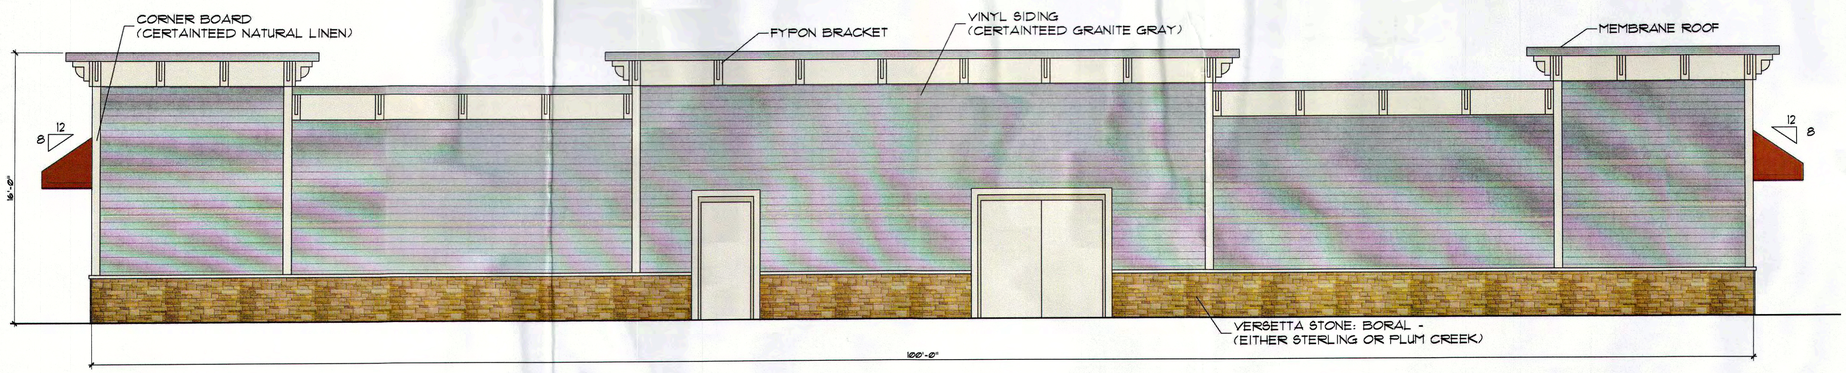

1 REAR ELEVATION
SCALE: 1/4" = 1'

ARCHITECTURAL DESIGN BY:

Harris A. Sanders Architects, P.C.
252 Washington Avenue
Albany, New York 12210
(518) 426-3544
info@sandersarchitects.com

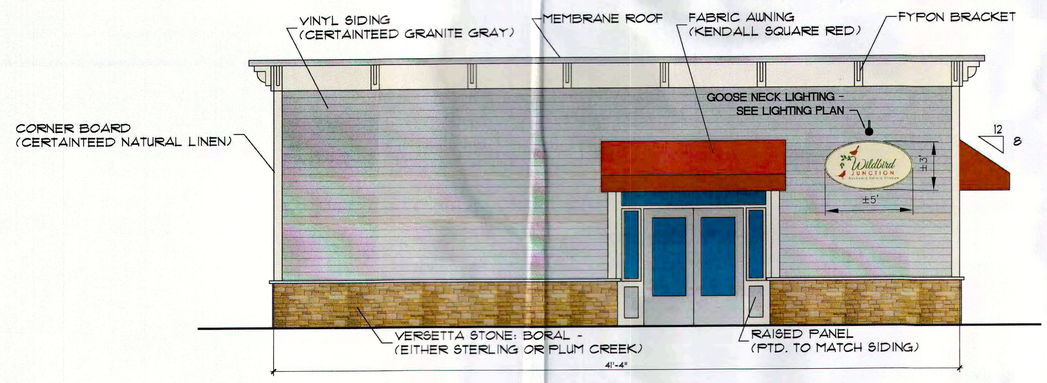

2 LEFT ELEVATION
SCALE: 1/4" = 1'

ARCHITECTURAL DESIGN BY:

Harris A. Sanders Architects, P.C.
252 Washington Avenue
Albany, New York 12210
(518) 426-3544
info@sandersarchitects.com

GENERAL NOTES:

1. AWNINGS ARE TO CONSIST OF HIGH QUALITY COTTON OR ACRYLIC CANVAS PER DELAWARE AVENUE HAMLET ENHANCEMENT STUDY. FIBERGLASS, PLASTICS AND VINYL SHALL BE AVOIDED.

PLANNING BOARD APPROVAL

TOWN OF BETHLEHEM, NEW YORK
DEPARTMENT OF PUBLIC WORKS
- OFFICE COPY -
0 1 INCHES 2

PLANNING BOARD
TOWN OF BETHLEHEM
ALBANY COUNTY, NEW YORK
By direction of the Chairman.
These drawings are hereby approved.
See sheet(s) 2 of 10
for date and signature.

COPYRIGHT 2016 WESTON & SAMPSON

Weston&Sampson®
WESTON & SAMPSON, PE, LS, LA, PC
22 High Street, Rensselaer, N.Y. 12144
Tel:(518)463-4400 Fax:(518)432-8741
(800) SAMPSON
www.westonandsampson.com

No.	Date	Dr.By	Ck.By	App.By	Description
A	P	P	R	O	V E D

MARCH 29, 2016
DATE

REGISTERED PROFESSIONAL

REGISTERED LANDSCAPE ARCHITECT DWELL P. BIGGS 2431 STATE OF NEW YORK

308 DELAWARE AVENUE, DELMAR, NEW YORK 12054
SITE PLAN DOCUMENTS

ARCHITECTURAL ELEVATIONS

CADD NO.	SCALE:	CONTRACT:	JOB NO.	DR.BY	DSN.BY	CHK.BY	APP.BY
A2.2	AS NOTED	----	N2140047	JWG	DPB	DPB	JFB

FILE NO. ----

A2.2

SHEET 10 OF 10

Z:\NY-Rensselar-Projects\Delmar, NY\308 Delaware Ave\CAD\PAS\A2.2 ARCHITECTURAL ELEVATIONS.dwg