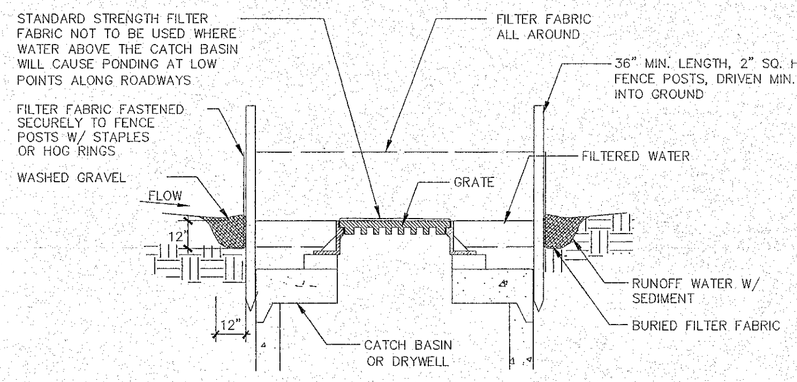

FILTER FABRIC FENCE INLET BARRIER

NOTES:
1. FILTER FABRIC FENCES SHALL BE REMOVED WHEN THE UPSLOPE AREA HAS BEEN PERMANENTLY STABILIZED.
2. FILTER FABRIC FENCES SHALL BE INSPECTED IMMEDIATELY AFTER EACH RAINFALL AND AT LEAST DAILY DURING PROLONGED RAINFALL. ANY NECESSARY REPAIRS OR REPAIRS DIRECTED BY THE RESIDENT ENGINEER SHALL BE MADE IMMEDIATELY.

INLET PROTECTION DETAIL

SCALE: N.T.S.

1 / C104

CATCH BASIN DETAIL – AS PER TOWN OF BETHLEHEM'S STANDARD DETAIL SHEET C–111 INCLUDING BUT NOT LIMITED TO LOCATION AND APRON

SCALE: N.T.S.

2 / C104

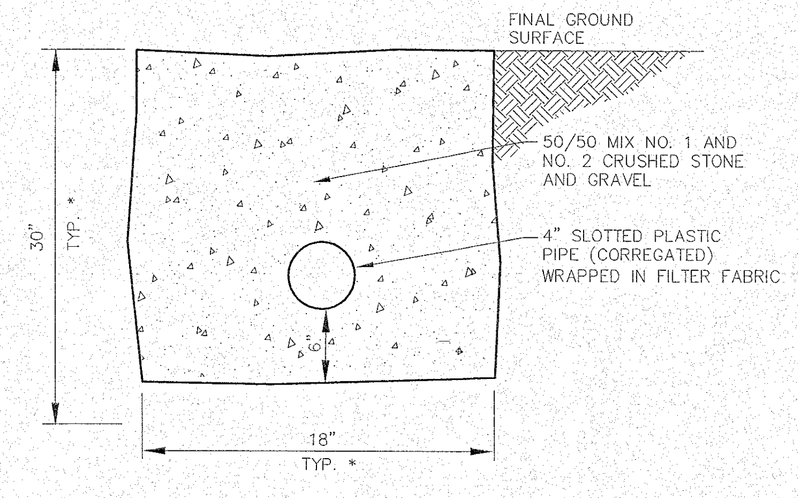

FRENCH DRAIN DETAIL

SCALE: N.T.S.

8 / C104

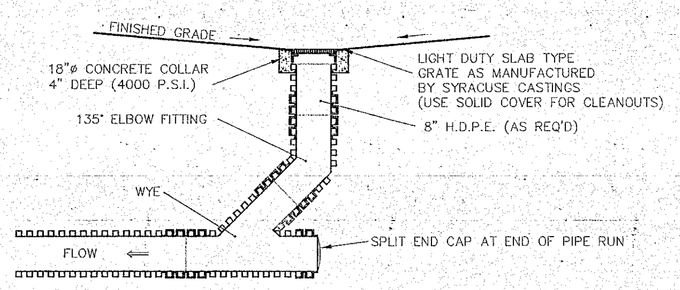

YARD DRAIN DETAIL

SCALE: N.T.S.

4 / C104

CLEANOUT DETAIL SHALL BE CONSTRUCTED AS PER THE BETHLEHEM'S STANDARD DETAIL SHEET C–110

SCALE: N.T.S.

5 / C104

INCHES
Town of Bethlehem, NY

TYPICAL TRENCH DETAIL SHALL BE CONSTRUCTED AS PER THE BETHLEHEM'S STANDARD DETAIL SHEET C–111

SCALE: N.T.S.

6 / C104

TYPICAL BEDDING & BACKFILL DETAILS SHALL BE CONSTRUCTED AS PER THE BETHLEHEM'S STANDARD DETAIL SHEET C–110

SCALE: N.T.S.

7 / C104

PLANNING BOARD
TOWN OF BETHLEHEM
ALBANY COUNTY, NEW YORK

This plat APPROVED subject to such conditions as are stated in Building Project Approval (B/P/A)
No. BA 06-26 Dated 3-7-06
Amendments
Chuck B. Mathews
Title Chairman
Date 7/12/06

TOWN OF BETHLEHEM APPROVAL

Angerame Architects, P.C.
Architecture
Planning
Interior Design

30 Essex St.
Albany
New York 12206
P 518 454 9300
F 518 454 9333
W angeramearchitects.com

Project

Beverwyck
A joint initiative of Albany Guardian Society and The Eddy, a Member of Northeast Health
Setting the Standard in Retirement Living

PHASE IV COTTAGES

Slingerlands, New York

Consultants

Civil:
Brett Steenburgh, P.E. P.L.L.C.
2832 Rosendale Road, Niskayuna, NY 12309
Phone: (518) 365-0675 Fax: (518) 831-9431

Landscape Architect:
Miller Associates
169 Haviland Road, Queensbury, NY 12804
Phone: (518) 792-4956 Fax: (518) 792-8511

Owner

Beechwood Inc.
2212 Burdett Avenue, Troy, NY 12180

Revisions

REVISED 01-29-06
REVISED 02-22-06
REVISED 02-23-06
REVISED 03-01-06
REVISED 03-24-06
REVISED 04-24-06

STATE OF NEW YORK · STEENBURGH · 071456 · LICENSED PROFESSIONAL ENGINEER

Title

SITE DETAILS

Do not scale drawings – use dimensions shown, verify all dimensions on site. Unauthorized alterations or additions to this document is a violation of Sec. 7209 Sub. 2 of the NYS Education Law.
Copyright 2004 Angerame Architects, P. C. All right reserved. No use or reproduction of this material is permitted without the express written consent of Angerame Architects, P. C.

Drawing Number

C-104

Date: AUGUST 5, 2004