NOTE:
SEE NYSDOT HIGHWAY PLANS
PREPARED BY SEAR-BROWN FOR ALL
WORK WITHIN ALL RIGHT-OF-WAYS.

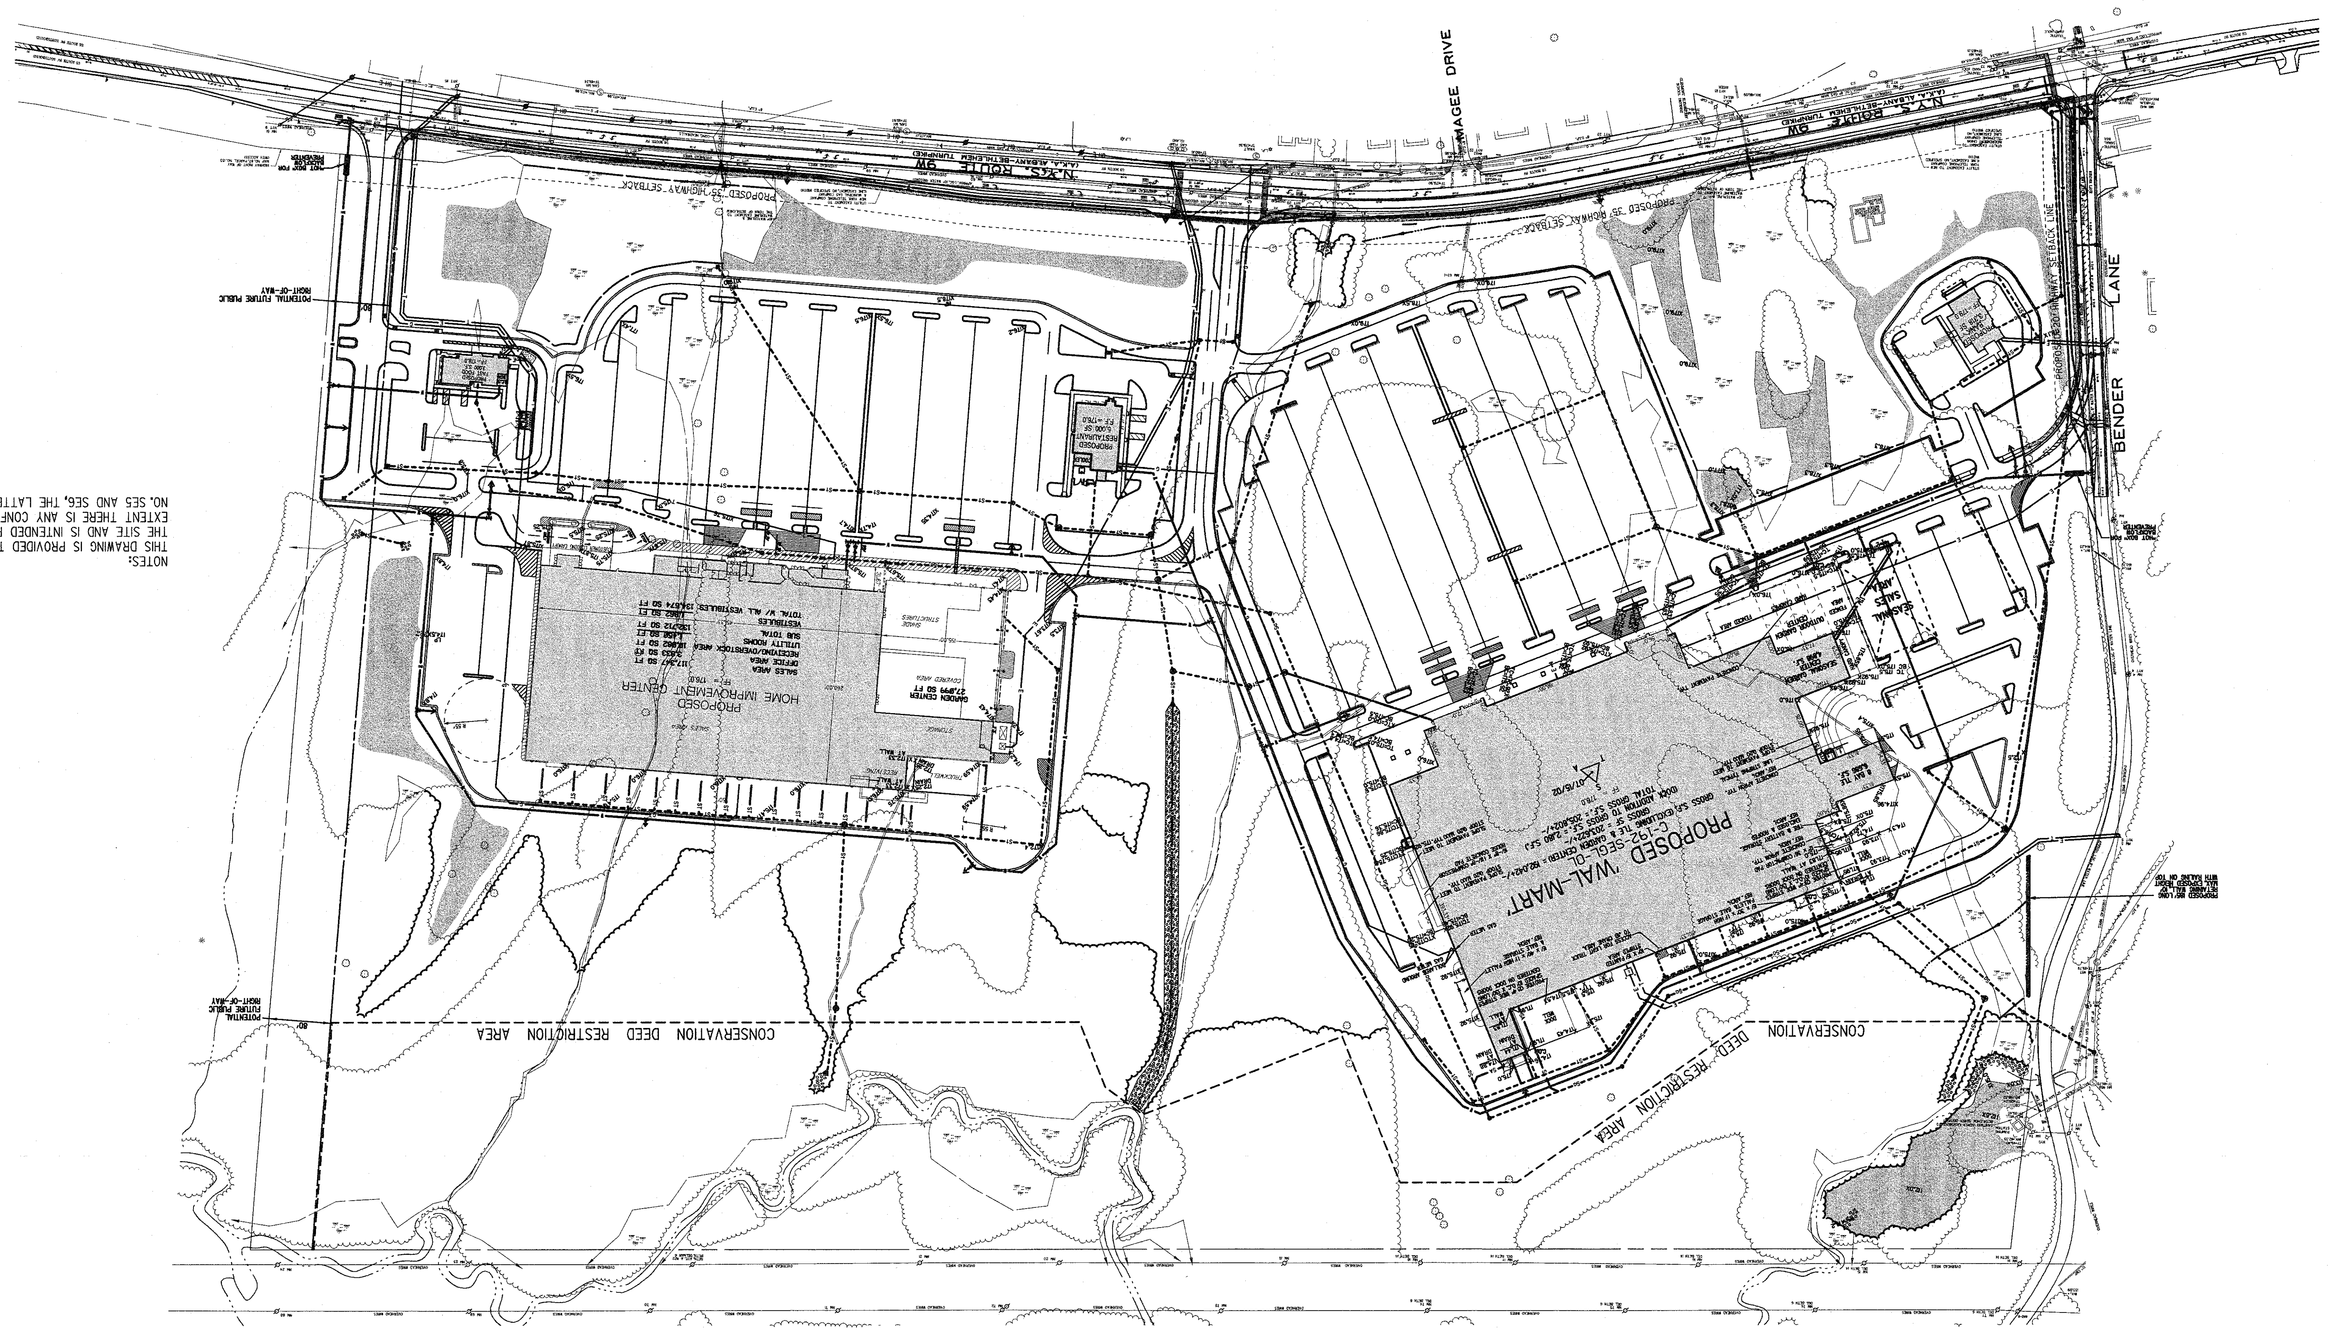

NOTES:
THIS DRAWING IS PROVIDED TO CONVEY THE OVERALL UTILITY LAYOUT OF THE SITE AND IS INTENDED FOR INFORMATIONAL PURPOSES ONLY, TO THE EXTENT THERE IS ANY CONFLICT BETWEEN THIS DRAWING AND DRAWINGS NO. SE5 AND SE6, THE LATTER SHALL CONTROL.

17	VARIOUS PER COND. APPR.	3/19/03	PEB
16	VARIOUS PER COND. APPR.	2/11/03	PEB
15	H.L.C. BLDG, VARIOUS PER COND. APPR.	2/06/03	PEB
14	NORTH WETLAND MITIGATION, ZONE 3	11/25/02	PEB
13	PHASING AND LOT DIVISION PLANS	8/14/02	PEB
12	PHASING PLANS PER TOWN COMM.	7/23/02	PEB
11	PHASING AND LOT DIVISION PLANS	7/15/02	PEB
10	PHASING AND LOT DIVISION PLANS	6/18/02	PEB
9	VAR. PER 1/17/02 TOWN COM. LETTER	2/28/02	PEB
8	VAR. PER TOWN. PROFILE SHTS. ADDED	1/10/02	PEB
7	WATERLINE NORTHSIDE TO 10"		
	VAR. PER TOWN, TENANTS, WETLAND G	12/3/01	PEB

6	VARIOUS PER H.L.C. BLDG., REST. ISLDS	11/29/01	PEB
5	VARIOUS PER TOWN	10/29/01	PEB
4	VARIOUS PER TOWN	10/04/01	PEB
3	VARIOUS PER NORTH RETAIL CHANGE	8/22/01	PEB
2	VARIOUS PER TOWN,UTILITIES,GRADING	8/07/01	PEB
1	VARIOUS PER TOWN 6/1/01 COMMENTS	6/25/01	PEB
0			
	REVISIONS	DATE	BY

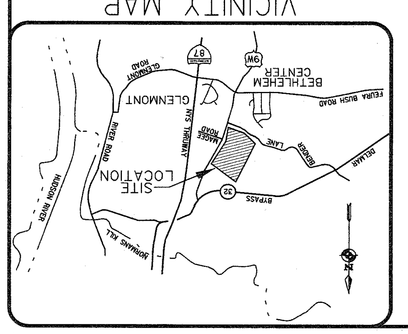

COPYRIGHT©2003
SEAR-BROWN
ALL RIGHTS RESERVED
PERSONS WHO ALTER, ADD TO, OR DELETE FROM THIS DRAWING WITHOUT THE SEAL OF A LICENSED PROFESSIONAL ENGINEER OR LANDSCAPE ARCHITECT ARE DEEMED TO HAVE ALTERED IT IN THE WAY ITEM ON THIS DOCUMENT IS ALTERED.
ANY LICENSEE WHO ALTERS THIS DOCUMENT SHALL ADD THEIR SEAL AND THE WORDS "ALTERED BY" FOLLOWED BY THEIR SIGNATURE AND SPECIFIC DESCRIPTION OF THE ALTERATION.

PROJECT
BETHLEHEM TOWN CENTER
GLENMONT, NEW YORK
NIGRO COMPANIES

TITLE OF DRAWING
OVERALL UTILITY PLAN

PROJECT NO.
16046

DRAWING NO.
SE 4

SEAR·BROWN
109 Great Oaks Boulevard
Albany, N.Y. 12203-7905
(518) 464-1717
FAX (518) 464-0767
www.searbrown.com

LICENSED PROFESSIONAL ENGINEER
PAUL PETER BALASCO
No. 065-070-1
STATE OF NEW YORK

DRAWN BY
P. BALASCO

SCALE
1" = 100'

FIRST ISSUE DATE
5/24/2001

PROJECT ENGINEER/ARCHITECT
L. MERWIN

PROJECT MANAGER
F. PALUMBO

Drawing Properties
Created By: bcooper
Drawing Name: G:\Projects\16046\dwg\overall-utl.dwg
Date: 01/7/2003 04:50:21 PM
Xref Config: 61UC-PLTCFG

Drawing Properties
Description: DEFAULT
Template: 16046.dwt
Node: PCSP2417