Workspace:
Workset: DEFAULT
Project: SBG
Node: PEDT47

Plotting Parameters
Plotted By: PBALASCO
Drawing File: N:\pbas\16046\dtm\lowes\se7.dgn
Plotted: 10/29/2003 04:54 PM
Plot Scale: 1:1
Plot Driver: HP7550.pltcfg

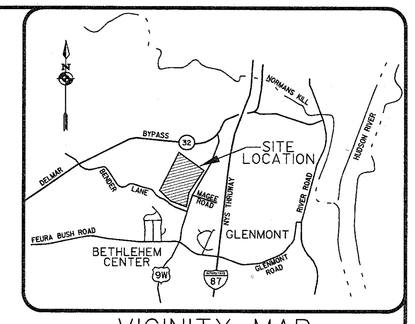

VICINITY MAP

N.T.S.

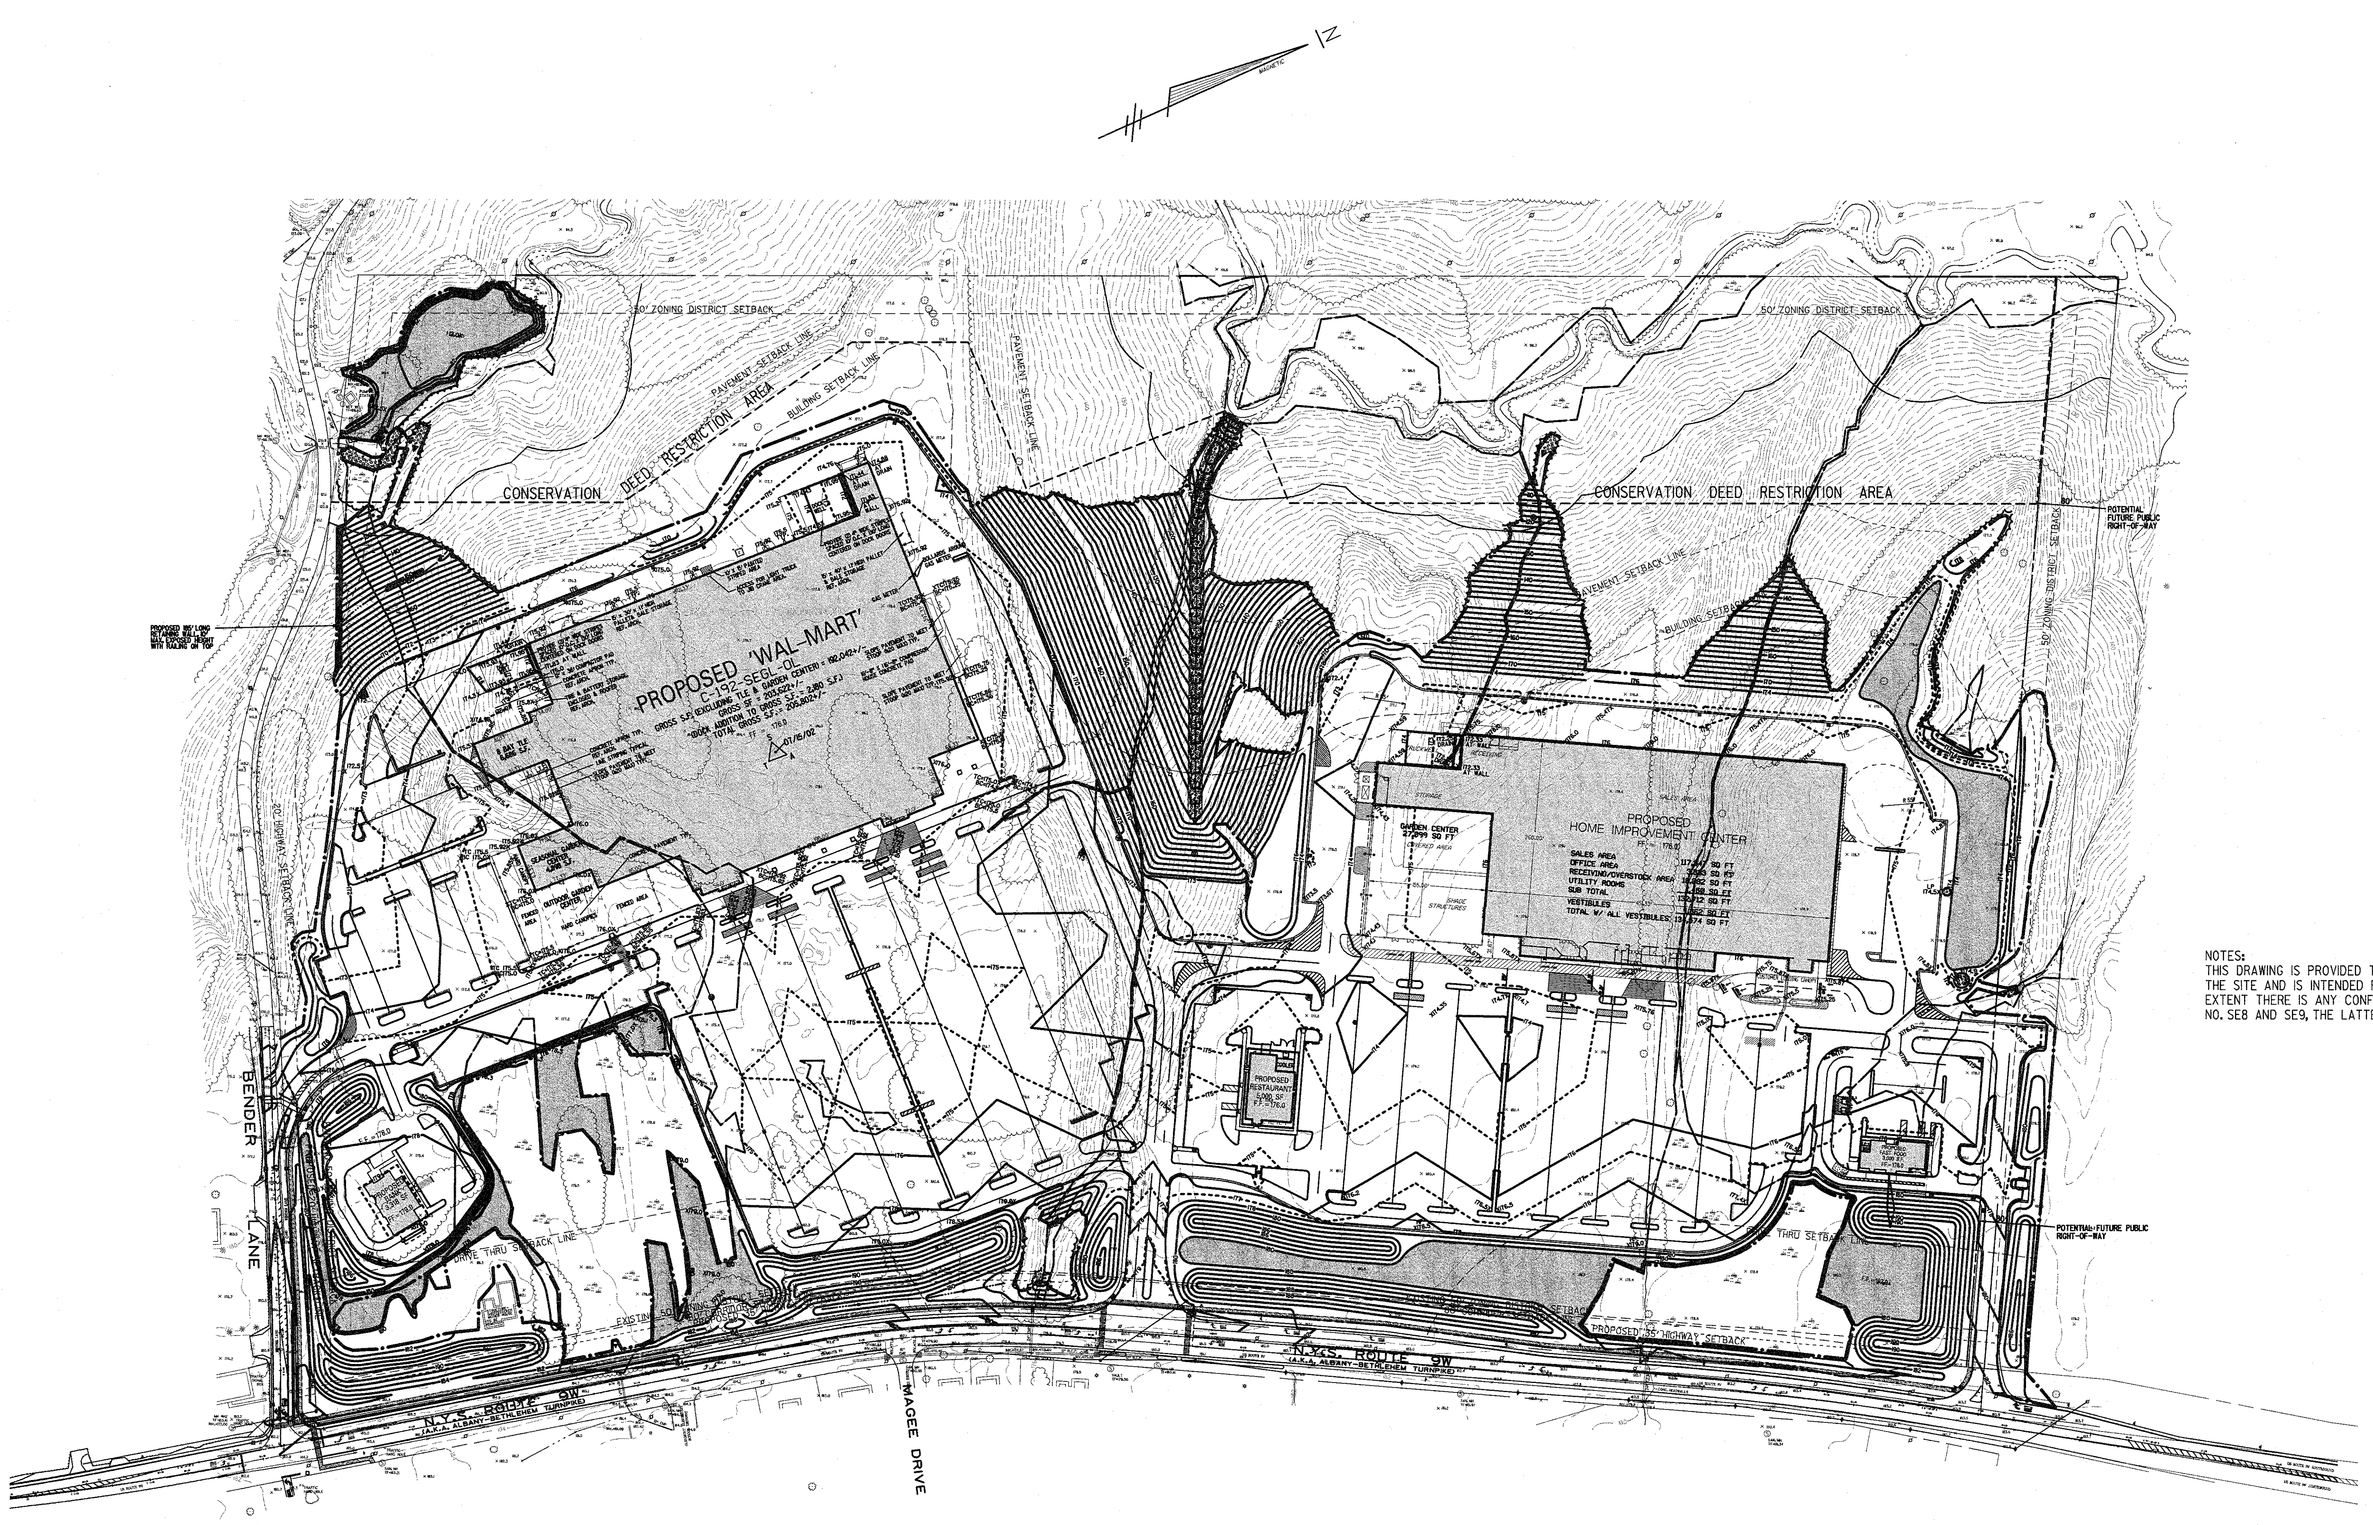

NOTES:
THIS DRAWING IS PROVIDED TO CONVEY THE OVERALL GRADING LAYOUT OF THE SITE AND IS INTENDED FOR INFORMATIONAL PURPOSES ONLY. TO THE EXTENT THERE IS ANY CONFLICT BETWEEN THIS DRAWING AND DRAWINGS NO. SE8 AND SE9, THE LATTER SHALL CONTROL.

0 100 200 300
SCALE IN FEET

INCHES
Town of Bethlehem, NY

NOTE:
SEE NYSDOT HIGHWAY PLANS
PREPARED BY SEAR-BROWN FOR ALL
WORK WITHIN ALL RIGHT-OF-WAYS.

17	VARIOUS PER COND. APPR.	3/19/03 PEB
16	VARIOUS PER COND. APPR.	2/11/03 PEB
15	H.L.C. REVIEW, VARIOUS PER COND. APPR.	2/06/03 PEB
14	NORTH WETLAND MITIGATION, ZONE 3	1/25/02 PEB
13	PHASING AND LOT DIVISION PLANS	8/14/02 PEB
12	PHASING PLANS PER TOWN COMM.	7/23/02 PEB
11	PHASING AND LOT DIVISION PLANS	7/15/02 PEB
10	PHASING AND LOT DIVISION PLANS	6/18/02 PEB
9	VAR. PER 1/17/02 TOWN COM. LETTER	2/28/02 PEB
8	VAR. PER TOWN, PROFILE SHTS. ADDED	1/10/02 PEB
7	VAR. PER TOWN, TENANTS; WETLAND G	12/3/01 PEB
6	VARIOUS PER H.L.C. BLDG. REST. ISLDS	11/29/01 PEB
5	VARIOUS PER TOWN	10/29/01 PEB
4	VARIOUS PER TOWN	10/04/01 PEB
3	VARIOUS PER NORTH RETAIL CHANGE	8/22/01 PEB
2	VARIOUS PER TOWN/UTILITIES, GRADING	8/07/01 PEB
1	VARIOUS PER TOWN 6/7/01 COMMENTS	6/25/01 PEB
O		
	REVISIONS	DATE BY

COPYRIGHT © 2003
SEAR-BROWN
ALL RIGHTS RESERVED
IT IS A VIOLATION OF LAW FOR ANY PERSON, UNLESS THEY ARE ACTING UNDER THE DIRECTION OF A LICENSED ARCHITECT, TO ALTER THIS DOCUMENT IN ANY WAY. IF THIS DOCUMENT IS ALTERED, THE ALTERING ARCHITECT SHALL AFFIX TO THE DOCUMENT THE PHRASE "ALTERED BY" FOLLOWED BY HIS OR HER SIGNATURE AND SPECIFIC DESCRIPTION OF THE ALTERATION.

PROJECT ENGINEER/ARCHITECT
L. MERWIN
PROJECT MANAGER
T. PALUMBO

DRAWN BY
P. BALASCO
SCALE
1"= 100'
FIRST ISSUE DATE
5/24/2001

SEAR-BROWN
106 Great Oaks Boulevard
Albany, N.Y. 12203-5866
(518) 464-1717
Fax (518) 464-6767
www.searbrown.com

PROJECT
BETHLEHEM TOWN CENTER
GLENMONT, NEW YORK
NIGRO COMPANIES

TITLE OF DRAWING
OVERALL GRADING & DRAINAGE PLAN

PROJECT NO.
16046

DRAWING NO.
SE 7