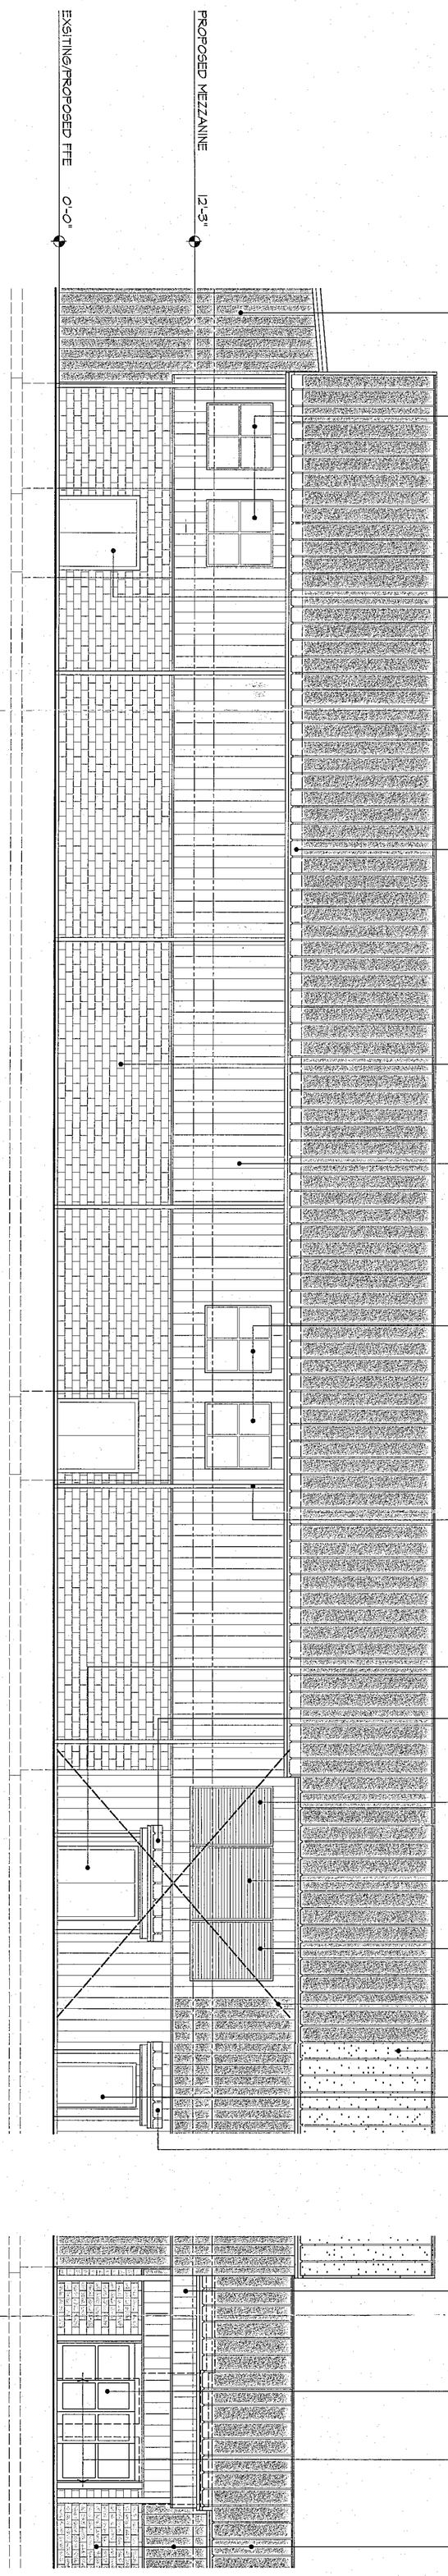

NORTH ELEVATION D.1

NORTH ELEVATION D.2

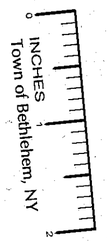

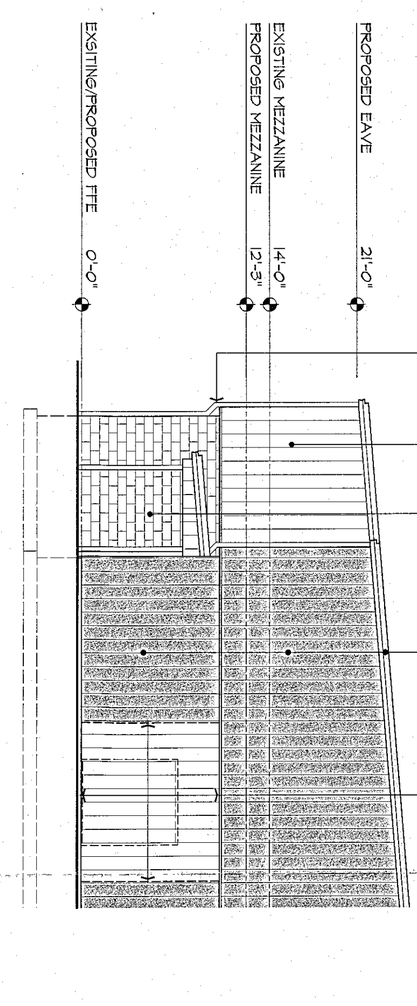

WEST ELEVATION A.1

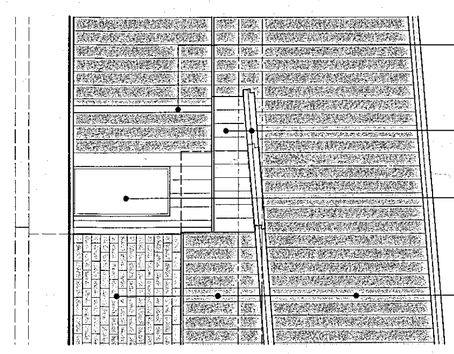

WEST ELEVATION A.2

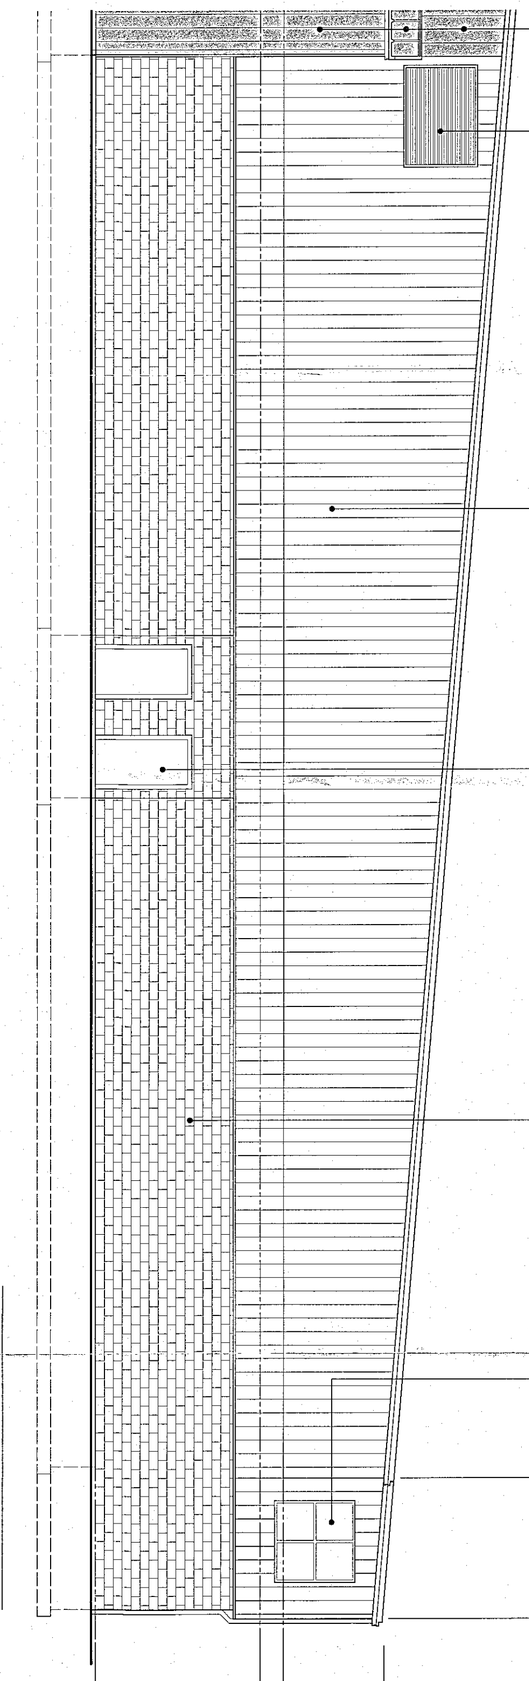

EAST ELEVATION C.1

PLANNING BOARD
TOWN OF BETHLEHEM
ALBANY COUNTY, NEW YORK
This Site Plan Approved.
Title Chairman
Date 2-10-06

RECEIVED
FEB 10 2006
PLANNING BOARD
TOWN OF BETHLEHEM

A3.2

BETHLEHEM YMCA
BUILDING RENOVATIONS
900 DELAWARE AVENUE BETHLEHEM, NEW YORK

PARTIAL ELEVATIONS
SCALE: 1/8" = 1'-0"

Q:\05605\A3-ELEVATIONS\A03-02
FIRST PRINTING 10/17/05
REVISION NO.1 12/2/05
REVISION NO.2 1/23/06

ARCHITECTURE/INTERIOR DESIGN
WOODWARD CONNOR GILLIES & SELEMAN
20 CORPORATE WOODS BLVD. ALBANY, NEW YORK 12211 518 434-2556
STRUCTURAL ENGINEERING
SCHODER RIVERS ASSOCIATES, PC
2315-2 ROUTE 9N LAKE GEORGE, NY 12845 518-668-2918
M.E.P. ENGINEERING
QUANTUM ENGINEERING CO.
48 THATCHER STREET SELKIRK, NY 12158 518 767-9450

REGISTERED ARCHITECT PETER S. GILLIES NO. 023114-1 STATE OF NEW YORK

WOODWARD CONNOR GILLIES SELEMAN & ARCHITECTS

Planning Approval
PriorhoTE_SPA1064_Plans