Planning Approval
PriortoHTE_SPA106A4_Plans

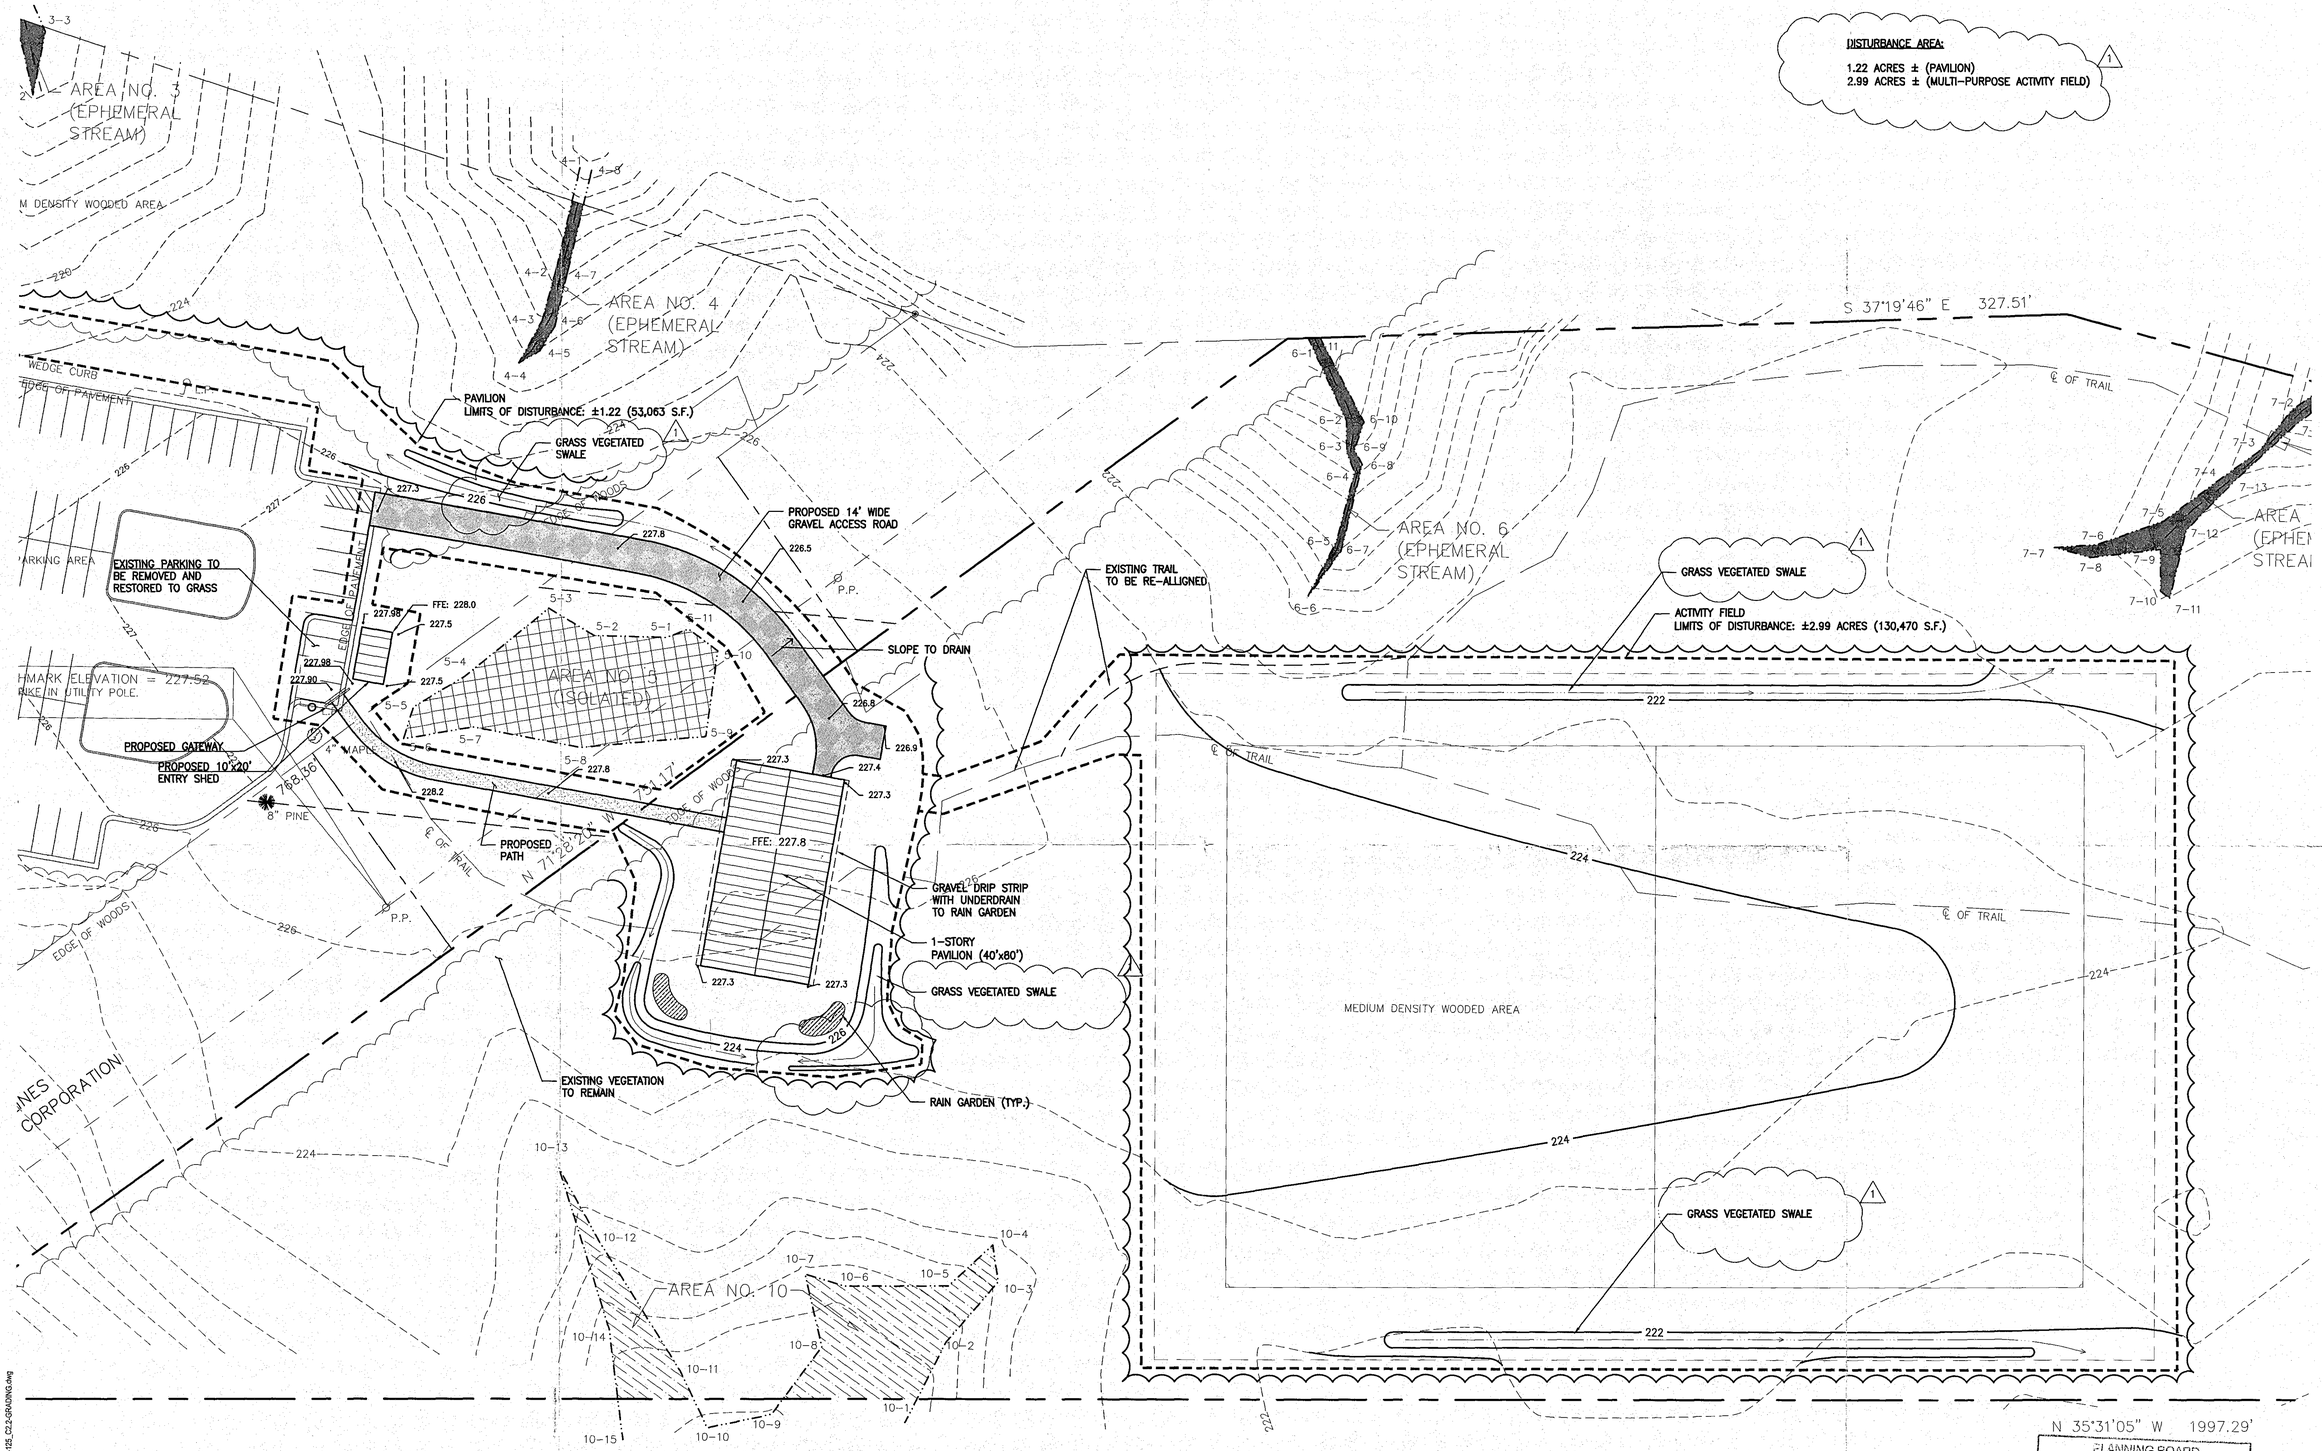

PLANNING BOARD
TOWN OF BETHLEHEM
ALBANY COUNTY, NEW YORK
This Site Plan Approved.
Title Chairman SPA 106 A4
Date March 16, 2012

FILE COPY

WOODWARD CONNOR GILLIES SELEMAN ARCHITECTS

ARCHITECTURE/INTERIOR DESIGN
WOODWARD CONNOR GILLIES & SELEMAN
20 CORPORATE WOODS BLVD. ALBANY, NEW YORK 12211 518 434-2666
CIVIL ENGINEERING
CREIGHTON MANNING ENGINEERING, LLP
17 COMPUTER DRIVE WEST ALBANY, NEW YORK 12205 518 448-0366

F:\PROJECTS\2006\06-125\ BETHLEHEM YMCA\ACAD\DWG\C2
FIRST PRINTING NOVEMBER 2, 2010
REV 1 FEBRUARY 4, 2011
PRINTED ON February 4, 2011

BETHLEHEM AREA YMCA BRANCH
PAVILION
900 DELAWARE AVENUE BETHLEHEM, NEW YORK
GRADING PLAN
SCALE: AS NOTED
C2

Last Saved by: Lance Stanaffe
Plot Date: February 4, 2011 4:38 PM
File Name: F:\Projects\2006\06-125\ Bethlehem YMCA\cadd\dwg\06-125_C2.2-GRADING.dwg