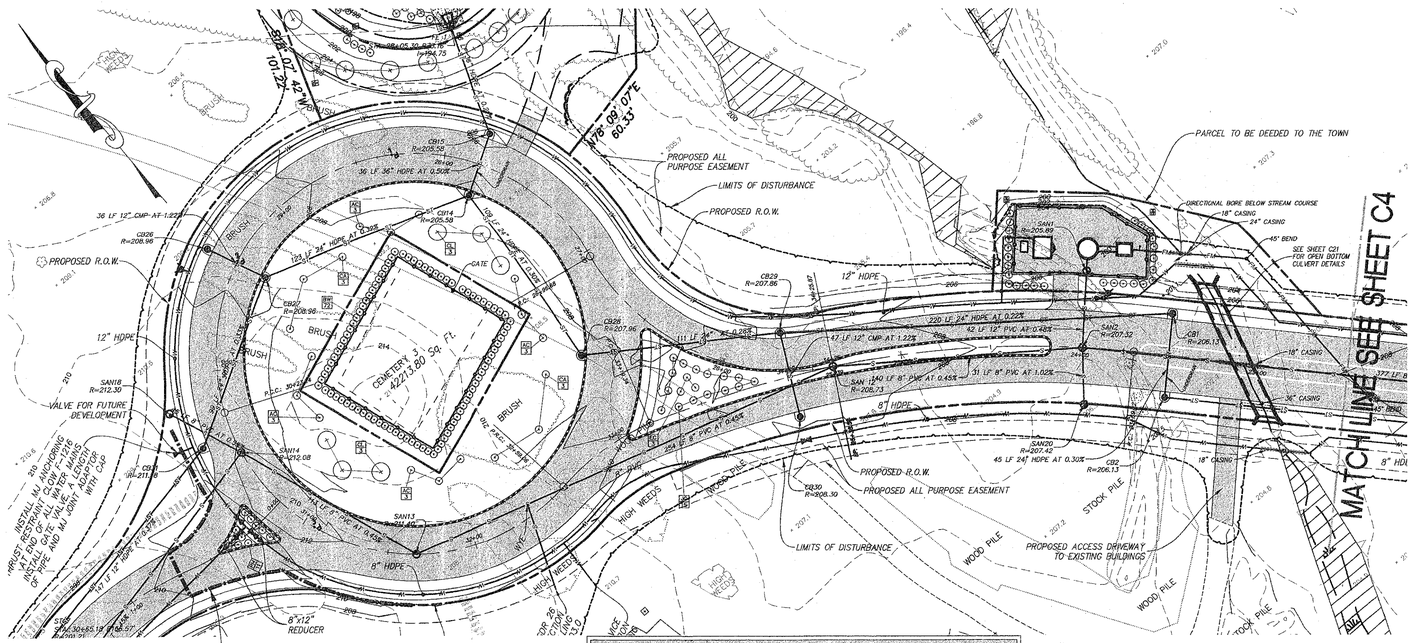

VISTA BOULEVARD PLAN

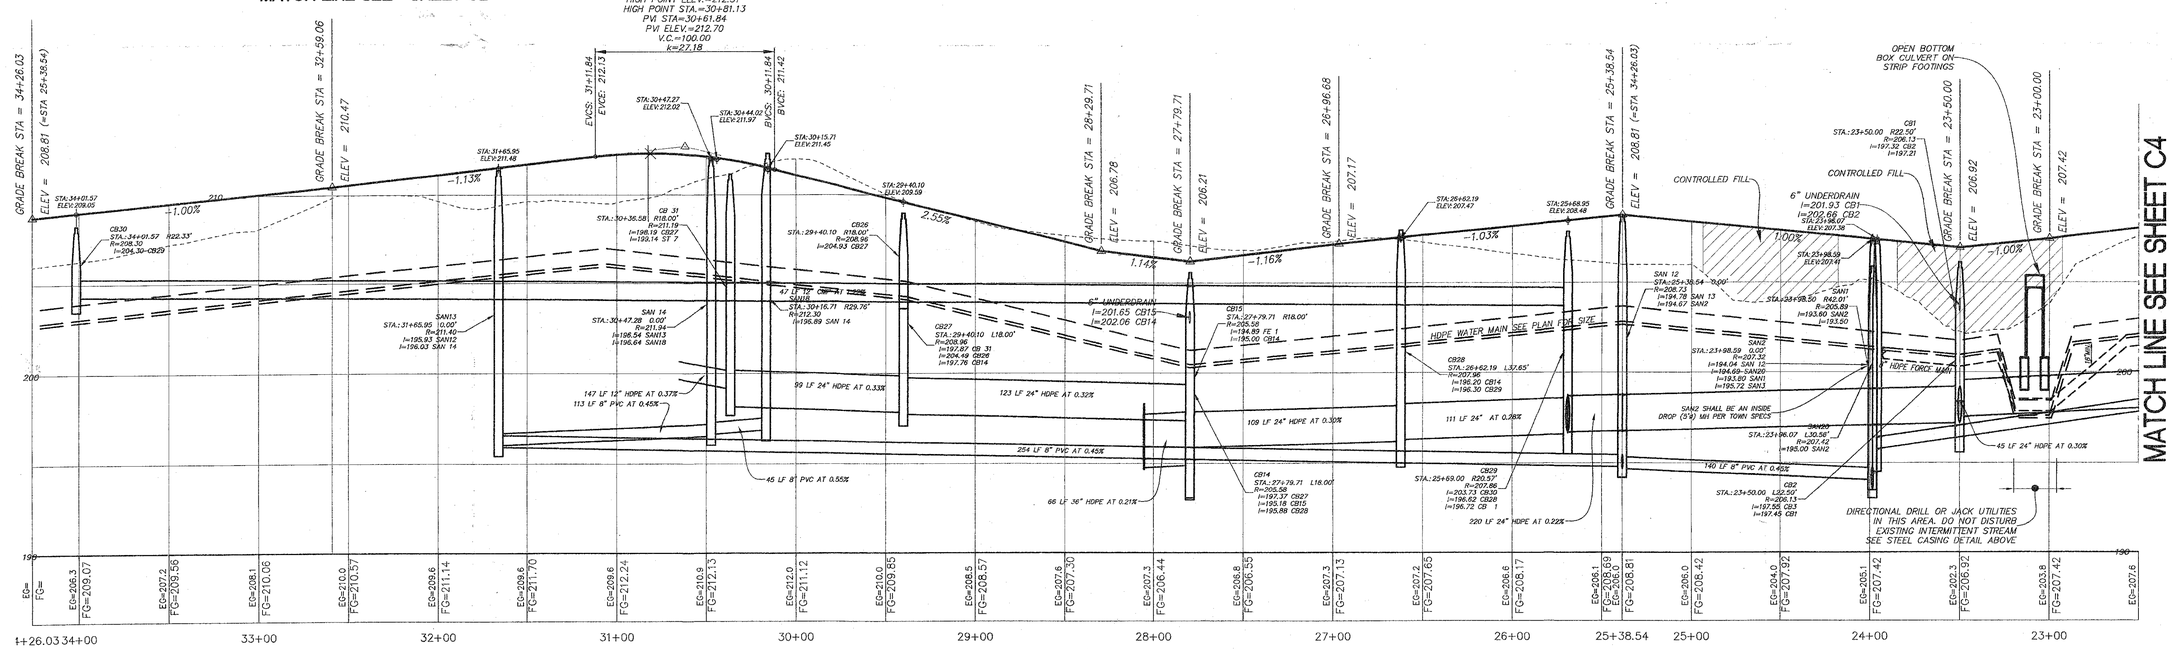

VISTA BOULEVARD PROFILE

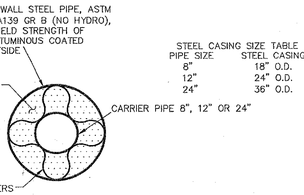

STEEL CASING SIZE TABLE	
PIPE SIZE	STEEL CASING
8"	18" O.D.
12"	24" O.D.
24"	36" O.D.

STEEL CASING DETAIL

NOT TO SCALE

ROUNDABOUT PLANT MATERIAL SCHEDULE

SYM	BOTANICAL NAME	COMMON NAME	SIZE	COMMENTS
		SHRUBS		
AC	AMELANCHIER CANADENSIS	SHADBLOW	6'-7' HT. HEAVY	B & B
BW	BUXUS x 'WINTER GEM'	WINTER GEM BOXWOOD	18" HT.	C.G.
CA	CORNUS ALBA 'SIBIRICA'	RED OSIER DOGWOOD	3 GAL.	C.G.
EC	EVONYMUS ALATUS 'COMPACTA'	COMPACT BURNING BUSH	2'-3' HT.	B & B
JG	JUNIPERUS CHINENSIS 'SEA GREEN'	SEA GREEN JUNIPER	18" HT.	C.G.
		TREES		
CL	CLADRASTIS LUTEA	YELLOW WOOD	2" CAL.	B & B
		GRASSES		
PH	PENNISETUM ALOPECUROIDES 'HAMELN'	DWARF FOUNTAIN GRASS	#3 POT	—

NOTE:

1. CONTRACTOR SHALL INSTALL BENDS ALONG WATER MAINS AND FORCE MAINS NECESSARY TO MAINTAIN LOCATION OF UTILITY AS SHOWN ON THE PLAN.

INCHES
0
Town of Bethlehem, NY

PLANNING BOARD
TOWN OF BETHLEHEM
ALBANY COUNTY, NEW YORK
This Site Plan Approved
Title CHAIRMAN
Date 5/22/2011 SPA169

ALBANY COUNTY DEPARTMENT OF HEALTH APPROVAL

ALBANY COUNTY DEPARTMENT OF HEALTH
DIVISION OF ENVIRONMENTAL HEALTH SERVICES
By direction of the Commissioner of Health these plans are hereby approved. See text made for date and signature.

RECEIVED
AUG 12 2011
Town of Bethlehem
Planning Board

HERSHBERG & HERSHBERG
Consulting Engineers and Land Surveyors
18 Locust Street
Albany, New York 12203

ALTERATION OF THIS DOCUMENT EXCEPT BY A LICENSED PROFESSIONAL ENGINEER OR LAND SURVEYOR, IS ILLEGAL

STATE OF NEW YORK — MICHAEL S. HERSHBERG — 044226 — LICENSED PROFESSIONAL ENGINEER & LAND SURVEYOR

REVISIONS		
REMARKS	DATE	
TOWN COMMENTS RE-SUBMISSION	6/8/09	
TOWN COMMENTS RE-SUBMISSION	8/19/09	
TOWN COMMENTS RE-SUBMISSION	2/9/10	
TOWN COMMENTS RE-SUBMISSION	5/5/10	
TOWN COMMENTS RE-SUBMISSION	2/22/11	
ALL PURPOSE EASEMENT LABEL	3/14/11	
ADDSH		

PROPOSED INFRASTRUCTURE – PHASE 1A
VISTA TECHNOLOGY CAMPUS
TOWN OF BETHLEHEM
ALBANY COUNTY, STATE OF NEW YORK

FILE: 070145 | SCALE: H:1"=40' V:1"=4' | DRN: MM | CHK: DRH | DATE: 7/31/08 | 070145-phase1A.dwg

C5