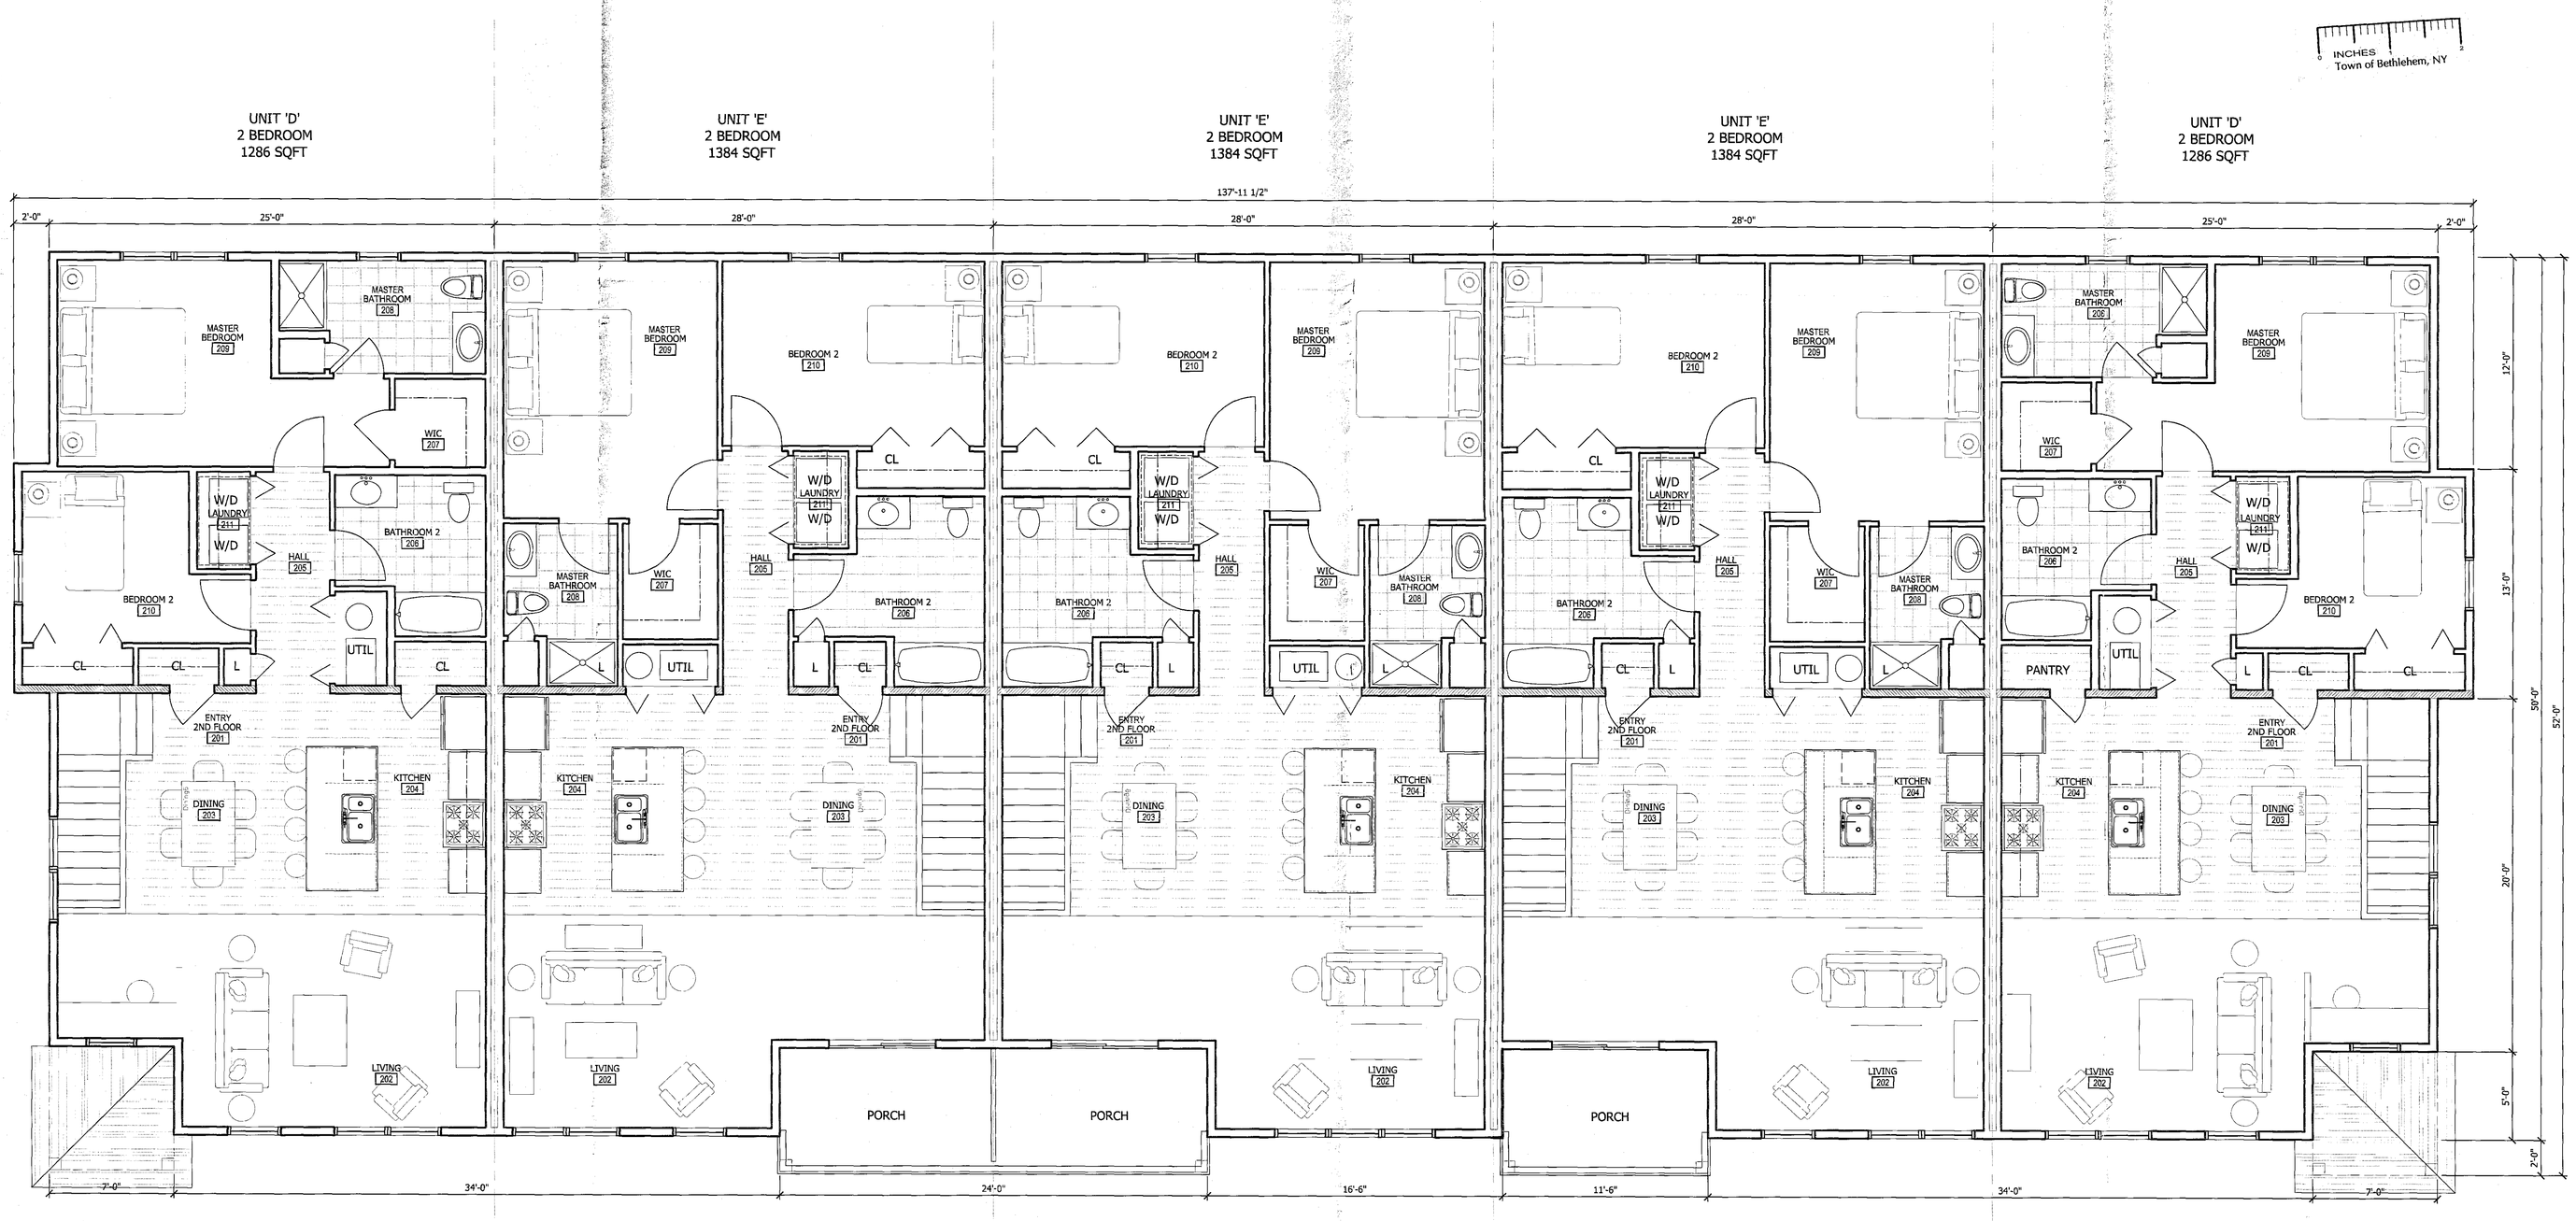

1 A1.2 2nd FLOOR PLAN - 10 UNIT
SCALE :1/4" = 1'-0"

COPYRIGHT © 2012 NEIL PELONE ARCHITECT - ALL RIGHTS RESERVED.

SEAL

CONSTRUCTION DOCUMENTS PROVIDED AS INSTRUMENTS OF SERVICE AND ALL DESIGN INFORMATION SHOWN HEREON ARE PROVIDED IN CONFIDENCE AND REMAIN THE SOLE PROPERTY OF NEIL PELONE ARCHITECT. THE USE OF THIS DESIGN AND ALL INFORMATION PROVIDED ON THESE DOCUMENTS FOR OTHER THAN THE SPECIFIC PROJECT NAMED HEREIN IS STRICTLY PROHIBITED WITHOUT EXPRESSED WRITTEN CONSENT OF NEIL PELONE ARCHITECT PLLC.

UNAUTHORIZED ALTERATION OR ADDITION TO THIS DRAWING IS A VIOLATION OF NEW YORK STATE EDUCATION LAW. ONLY COPIES MADE FROM THE ORIGINAL OF THIS DRAWING BEARING AN ORIGINAL INKED OR EMBOSSED SEAL AND SIGNATURE SHALL BE CONSIDERED VALID COPIES.

CONSULTANT

CONSULTANT

PROJECT

LOCUST VIEW APARTMENTS

Bethlehem, NY

SHEET TITLE

10 UNIT BUILDING PLANS

ISSUE

PREP. BY:	NP	CHKD. BY:	NP
MARK	DESCRIPTION		DATE
	FOR PERMIT		6.4.12

DATE

6/4/12

PROJECT NUMBER

1130

NEIL PELONE ARCHITECT
Architecture, Planning & Design

153 Madison Street
Troy, NY 12180
518.421.3300
npelone@hotmail.com

A1.2