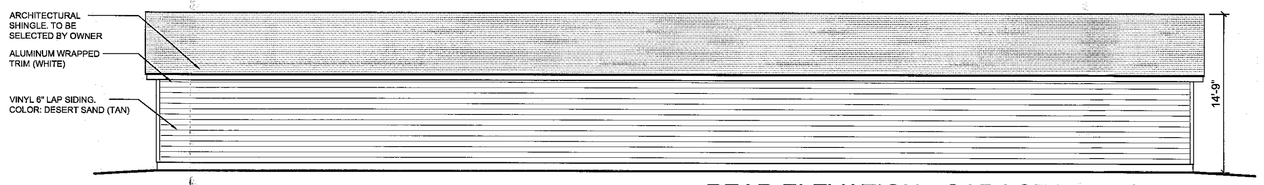

11 A2.1 REAR ELEVATION - GARAGE TYPE 2
SCALE :1/8" = 1'-0"

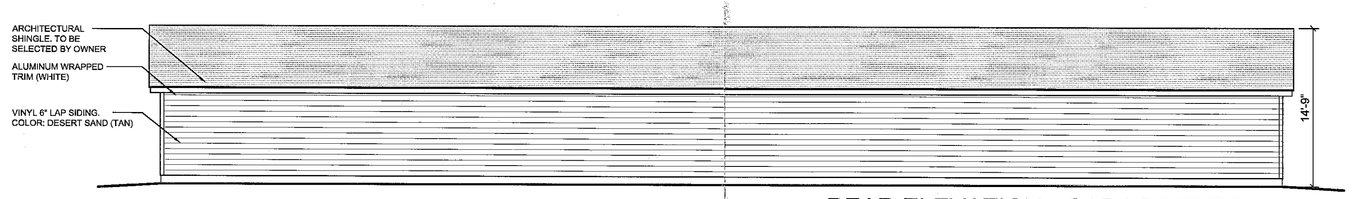

8 A2.1 REAR ELEVATION - GARAGE TYPE 1
SCALE :1/8" = 1'-0"

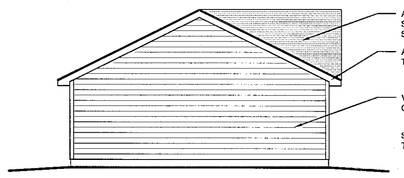

12 A2.1 SIDE ELEVATION - GARAGE TYPES 1 & 2
SCALE :1/8" = 1'-0"

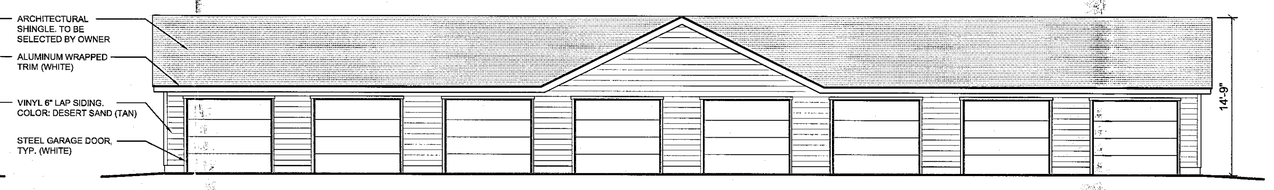

10 A2.1 FRONT ELEVATION - GARAGE TYPE 2
SCALE :1/8" = 1'-0"

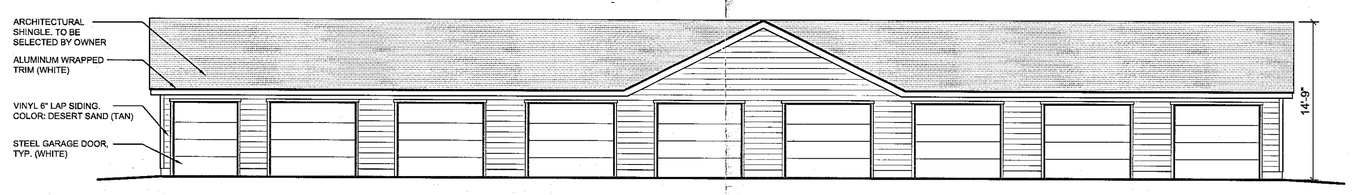

7 A2.1 FRONT ELEVATION - GARAGE TYPE 1
SCALE :1/8" = 1'-0"

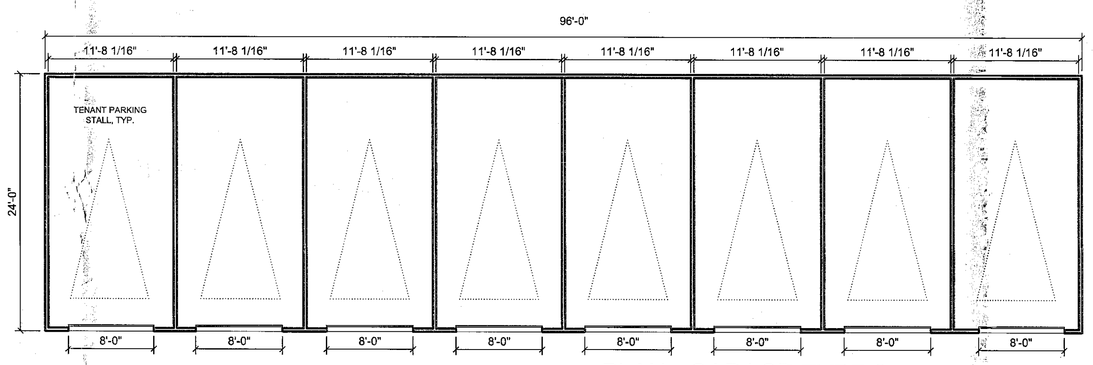

9 A2.1 PLAN - GARAGE TYPE 2
SCALE :1/8" = 1'-0"

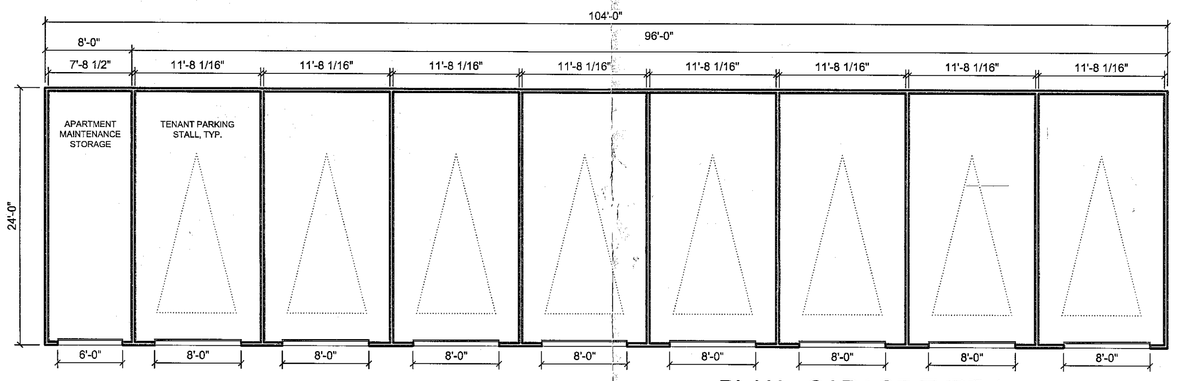

6 A2.1 PLAN - GARAGE TYPE 1
SCALE :1/8" = 1'-0"

3 A2.1 SIDE ELEVATION - 10 & 8 UNIT
SCALE :1/8" = 1'-0"

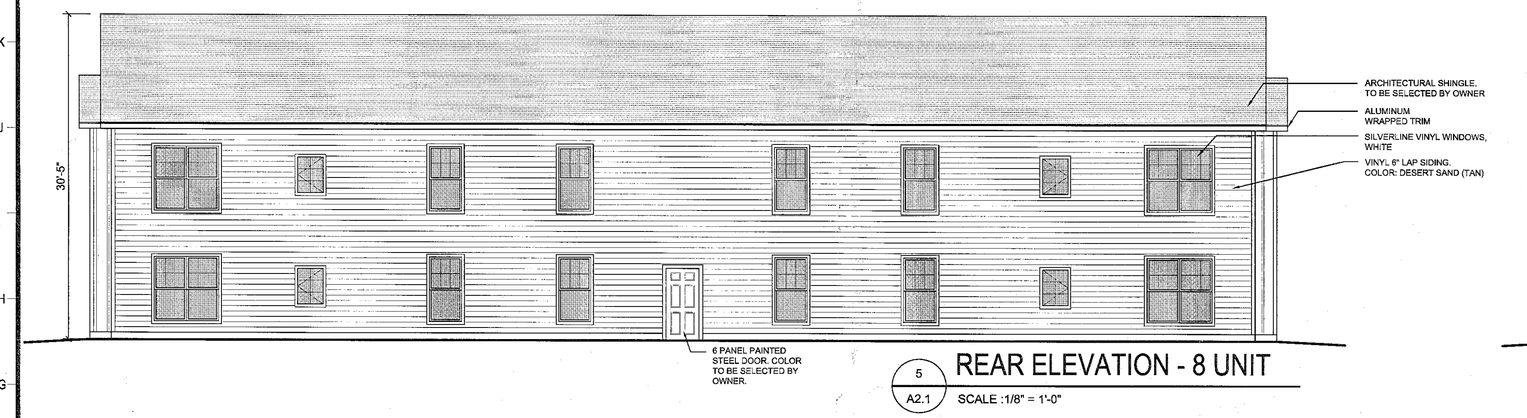

5 A2.1 REAR ELEVATION - 8 UNIT
SCALE :1/8" = 1'-0"

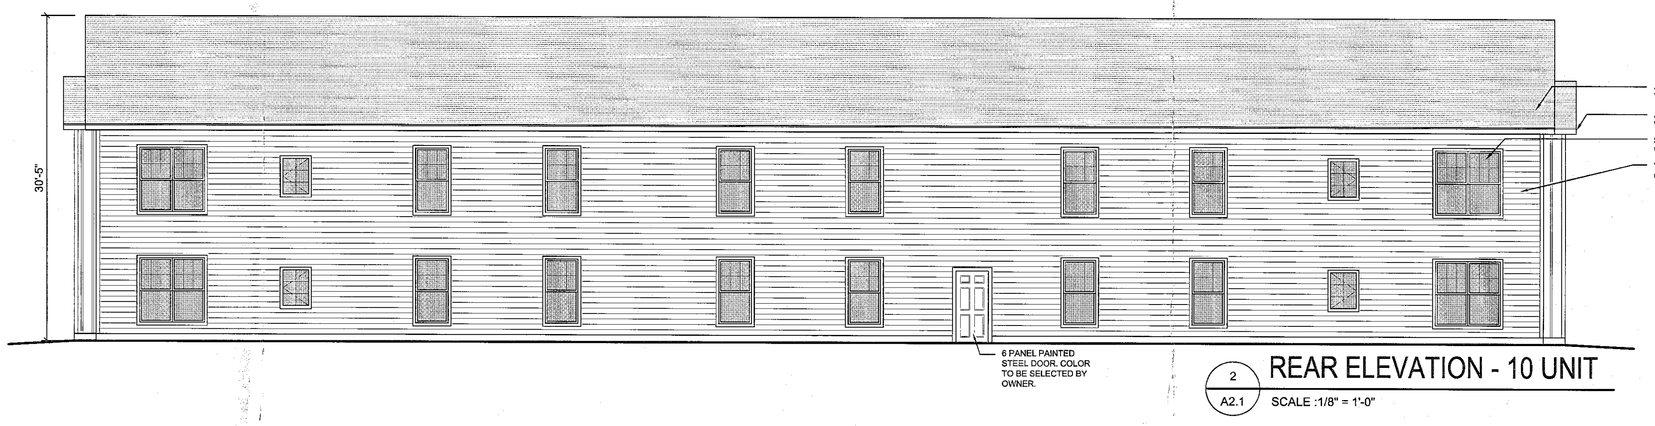

2 A2.1 REAR ELEVATION - 10 UNIT
SCALE :1/8" = 1'-0"

4 A2.1 FRONT ELEVATION - 8 UNIT
SCALE :1/8" = 1'-0"

1 A2.1 FRONT ELEVATION - 10 UNIT
SCALE :1/8" = 1'-0"

INCHES
Town of Bethlehem, NY

COPYRIGHT © 2012 NEIL PELONE ARCHITECT - ALL RIGHTS RESERVED.

SEAL

REGISTERED ARCHITECT NEIL PELONE 030558 STATE OF NEW YORK
5/18/12

CONSTRUCTION DOCUMENTS PROVIDED AS INSTRUMENTS OF SERVICE AND ALL DESIGN INFORMATION SHOWN HEREON ARE PROVIDED IN CONFIDENCE AND REMAIN THE SOLE PROPERTY OF NEIL PELONE ARCHITECT. THE USE OF THIS DESIGN AND ALL INFORMATION PROVIDED ON THESE DOCUMENTS FOR OTHER THAN THE SPECIFIC PROJECT NAMED HEREIN IS STRICTLY PROHIBITED WITHOUT EXPRESSED WRITTEN CONSENT OF NEIL PELONE ARCHITECT PLLC.

UNAUTHORIZED ALTERATION OR ADDITION TO THIS DRAWING IS A VIOLATION OF NEW YORK STATE EDUCATION LAW. ONLY COPIES MADE FROM THE ORIGINAL OF THIS DRAWING BEARING AN ORIGINAL INKED OR EMBOSSED SEAL SIGNATURE SHALL BE CONSIDERED VALID COPIES.

CONSULTANT

PLANNING BOARD
TOWN OF BETHLEHEM
ALBANY COUNTY, NEW YORK
This Site Plan Approved.
Title Chairman
SPA184
Date 8/7/2012

PROJECT

LOCUST VIEW APARTMENTS

Bethlehem, NY

SHEET TITLE

10 & 8 UNIT ELEVATIONS GARAGE PLAN & ELEVATIONS

ISSUE

PREP. BY: NP CHKD. BY: NP

MARK	DESCRIPTION	DATE
	FOR PERMIT	5.18.12

DATE

5/18/12

PROJECT NUMBER

1130

NEIL PELONE ARCHITECT
Architecture, Planning & Design

153 Madison Street
Troy, NY 12180
518.421.3300
npelone@hotmail.com

A2.1

SPA 184