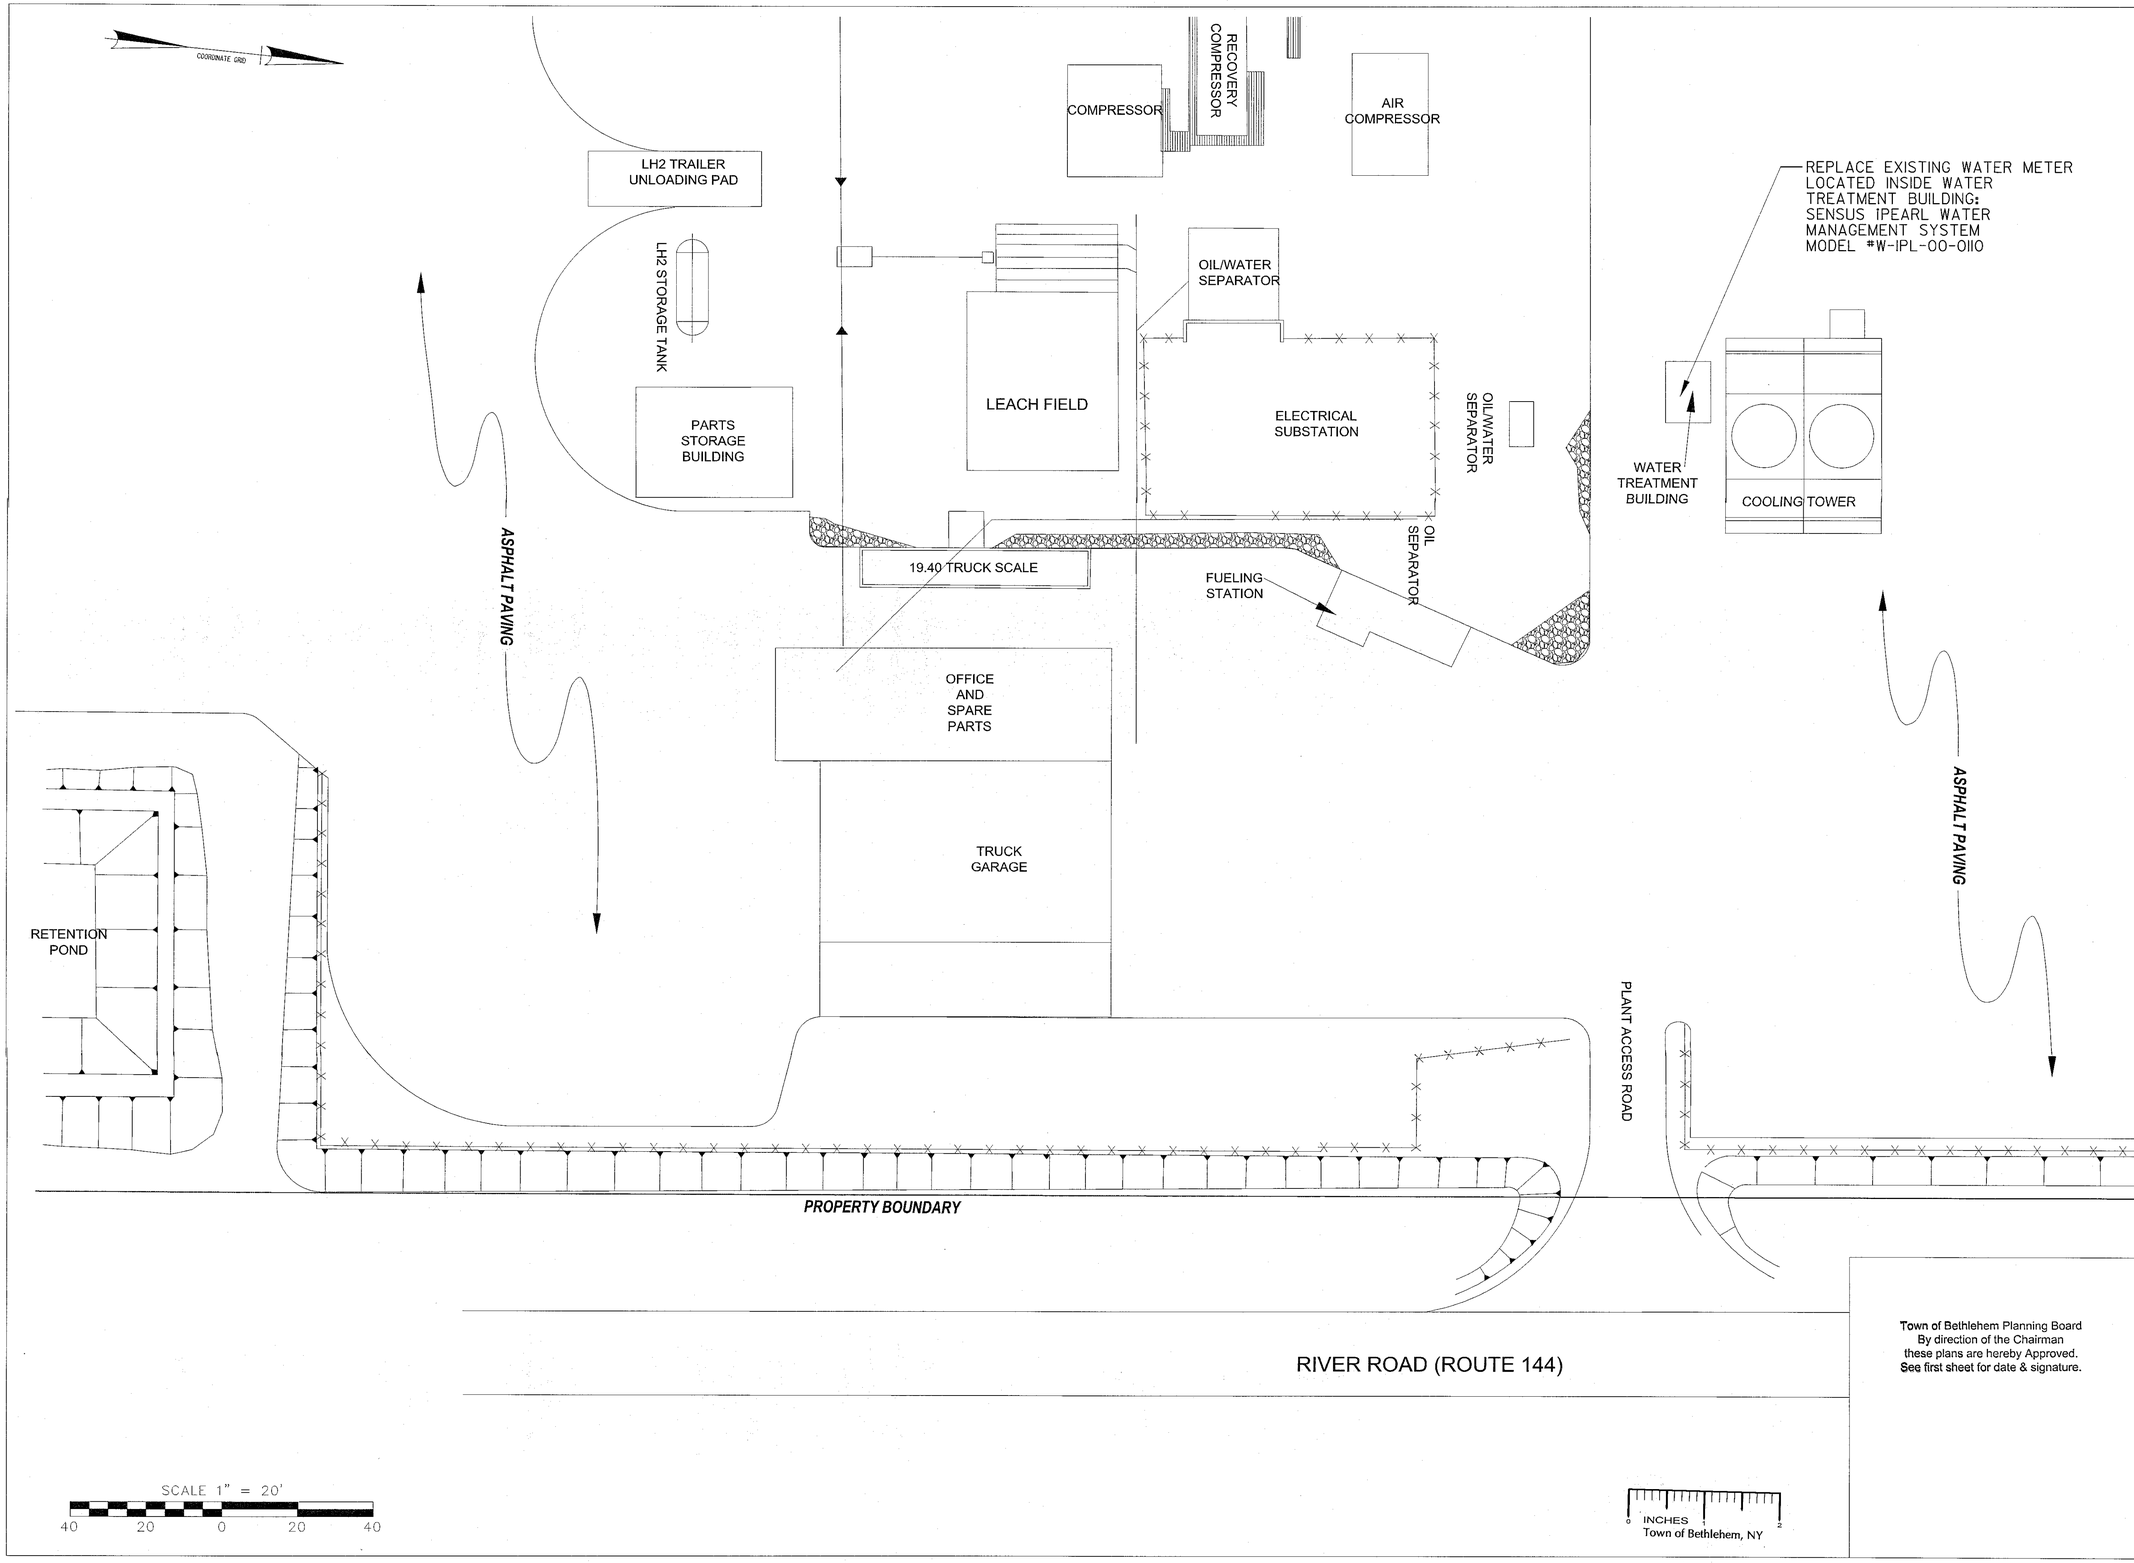

Town of Bethlehem Planning Board
By direction of the Chairman
these plans are hereby Approved.
See first sheet for date & signature.

AIR PRODUCTS

URS
URS CORPORATION
3 CORPORATE DRIVE
SUITE 203
CLIFTON PARK, NY 12065
1-(518)-688-0015

PROFESSIONAL SEAL

LICENSED PROFESSIONAL ENGINEER
MICHAEL K. CHEVALIER
5/22/13
NO. 071065
STATE OF NEW YORK

REVISIONS

PROJECT NO: 38397178

DRAWN BY: A.R.Z.

DESIGNED BY: A.R.Z.

CHECKED BY: M.K.C.

THE INFORMATION CONTAINED IN THIS SET OF DOCUMENTS IS PROPRIETARY BY NATURE. ANY USE OR DISCLOSURE OTHER THAN THAT WHICH RELATES TO THIS PROJECT IS STRICTLY PROHIBITED.

PROPOSED ENTRANCE AND PARKING IMPROVEMENTS
GLENMONT, N.Y.

461 RIVER ROAD (ROUTE 144)
GLENMONT, NEW YORK

WATER METER PLAN

SCALE: 1" = 20'

DATE: 5/22/2013

DRAWING 7 OF 13

WM-1

5/22/2013
J:\38397178 Air Products Access Road Site Design\5.0 CADD\Re-Start 05_2012\38397178_water.dgn