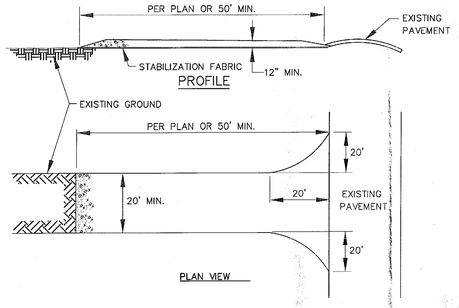

1. STONE SIZE–USE 2" STONE, OR RECLAIMED OR RECYCLED CONCRETE EQUIVALENT.
2. THICKNESS–NOT LESS THAN 12".
3. WOVEN GEOTEXTILE FABRIC WILL BE PLACED OVER THE ENTIRE AREA PRIOR TO PLACING OF STONE.
4. MAINTENANCE–THE ENTRANCE SHALL BE MAINTAINED IN A CONDITION WHICH WILL PREVENT TRACKING OR FLOWING OF SEDIMENT ONTO PUBLIC RIGHTS–OF–WAY. THIS MAY REQUIRE PERIODIC TOP DRESSING WITH ADDITIONAL STONE AS CONDITIONS DEMAND AND REPAIR AND/OR CLEANOUT OF ANY MEASURES USED TO TRAP SEDIMENT. ALL SEDIMENT SPILLED,DROPPED,WASHED, OR TRACKED ONTO PUBLIC RIGHTS–OF–WAY MUST BE REMOVED IMMEDIATELY.
5. PERIODIC INSPECTION AND NEEDED MAINTENANCE SHALL BE PROVIDED AFTER EACH RAIN.

1 STABILIZED CONSTRUCTION ENTRANCE

N.T.S.

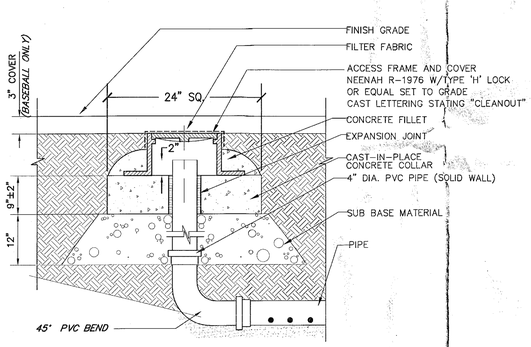

2 CLEANOUT

N.T.S.

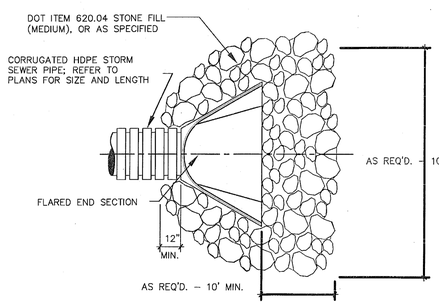

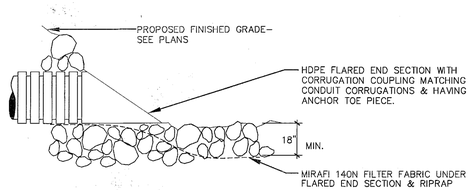

* TO BE USED AT ALL OPEN PIPE ENDS

3 FLARED–END SECTION DETAIL

N.T.S.

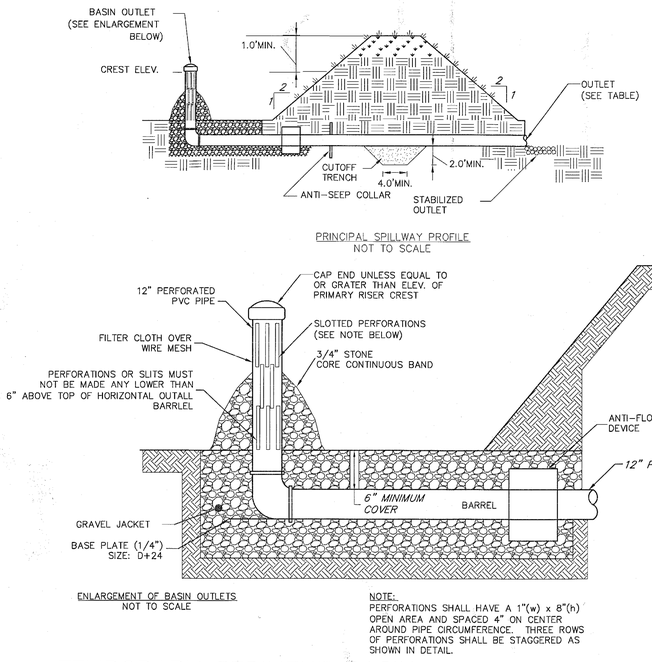

4 TEMPORARY SEDIMENT BASIN

N.T.S.

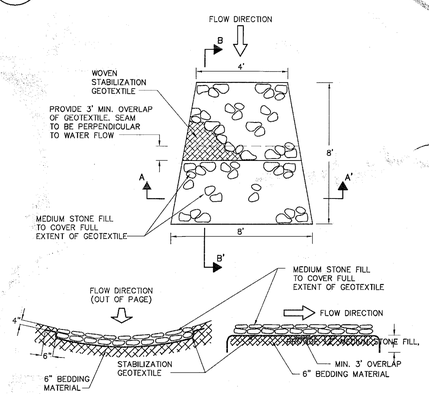

5 RIP RAP OVERFLOW DETAIL

N.T.S.

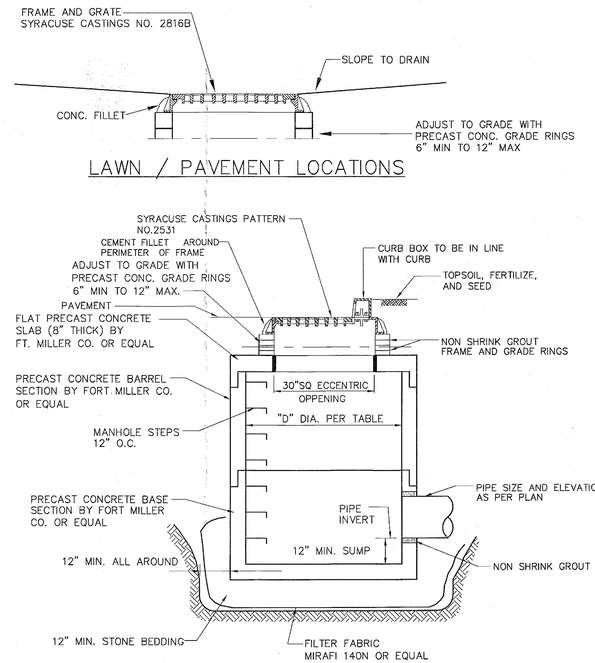

8 CATCH BASIN / STORM MANHOLE

N.T.S.

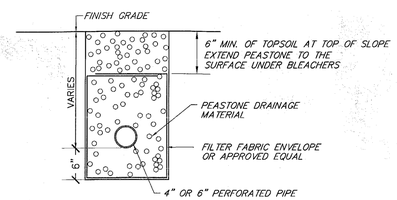

6 STONE DRAINAGE WITH UNDERDRAIN

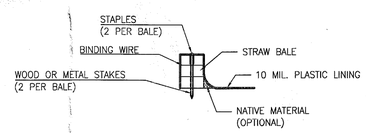

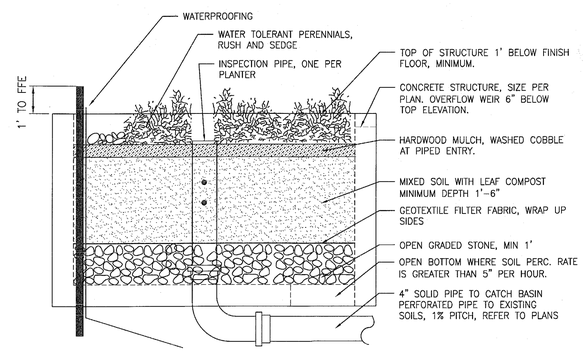

7 STORM WATER PLANTER

N.T.S.

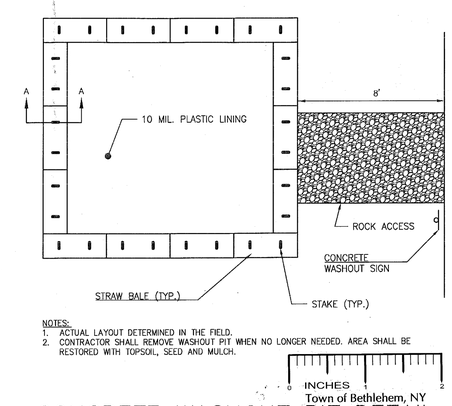

NOTES:
1. ACTUAL LAYOUT DETERMINED IN THE FIELD.
2. CONTRACTOR SHALL REMOVE WASHOUT PIT WHEN NO LONGER NEEDED. AREA SHALL BE RESTORED WITH TOPSOIL, SEED AND MULCH.

9 CONCRETE WASHOUT PIT DETAIL

N.T.S.

Town of Bethlehem Planning Board
By direction of the Chairman
these plans are hereby Approved.
See first sheet for date & signature.
C-4

NO.	REVISION	DATE	BY
6	RESPONSE TO COMMENTS	07-11-13	LS
5	REVISED LAYOUT	06-03-13	LS
4	RESPONSE TO COMENTS	02-15-13	LS
3	STORM WATER PLANTER	02-06-13	LS
2	REDUCED 9 UNIT TO 6 UNIT	10-01-12	LS
1	ONE WAY DRIVE	09-20-12	LS

GORDON RESIDENTIAL DEVELOPMENT

UNAUTHORIZED ALTERATION OR ADDITION TO THIS DOCUMENT IS A VIOLATION OF APPLICABLE STATE AND / OR LOCAL LAWS

STATE OF NEW YORK · MICHAEL B. TUCCI · 071 · LICENSED PROFESSIONAL ENGINEER

Drawing Copyright © 2011 Creighton Manning Engineering, LLP

Creighton Manning
CREIGHTON MANNING ENGINEERING, LLP
2 WINNERS CIRCLE · ALBANY · NEW YORK · 12205
P: (518) 446-9300 · F: (518) 446-9301 · WWW.CMELLP.COM

DESIGNED: L.S. | DRAWN BY: T.A.R. | CHECKED: M.B.T.

FEURA BUSH ROAD APARTMENTS
408, 410 FEURA BUSH ROAD
BETHLEHEM, NEW YORK

DETAILS 3

DATE: 06-17-12 | CME No.: 112-022 | SCALE: AS NOTED

CD-3

SHEET NUMBER 11 of 13

Last Saved by: Ted Rensjow
Plot Date: October 9, 2013 10:48 AM
File Name: F:\Projects\2012\112-022 Feura Bush Apmt-Gordon\cadd\dwg\C10 DETAILS 1.dwg