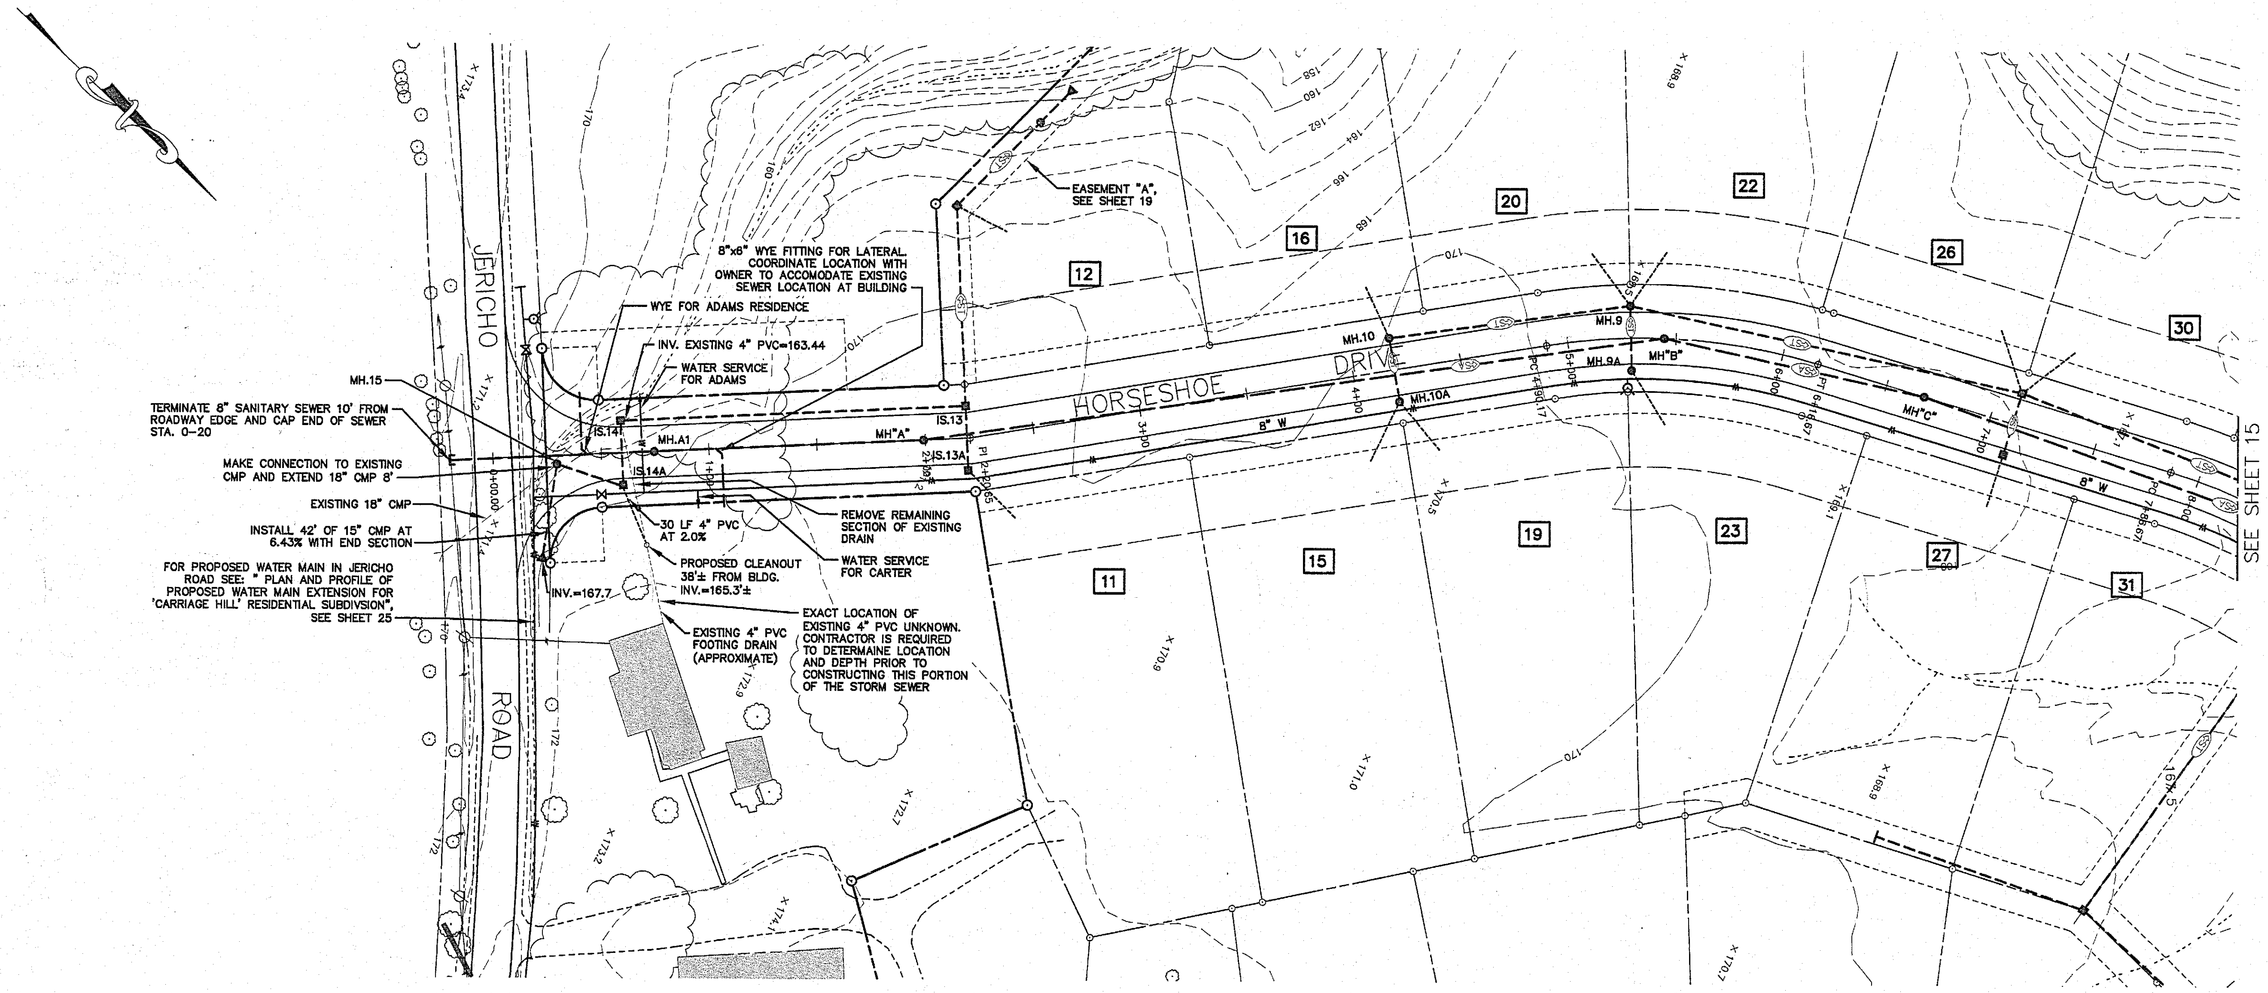

GENERAL PLAN - HORSESHOE DRIVE

CENTERLINE STATIONING 0+00 – 6+80
SCALE: 1" = 40'

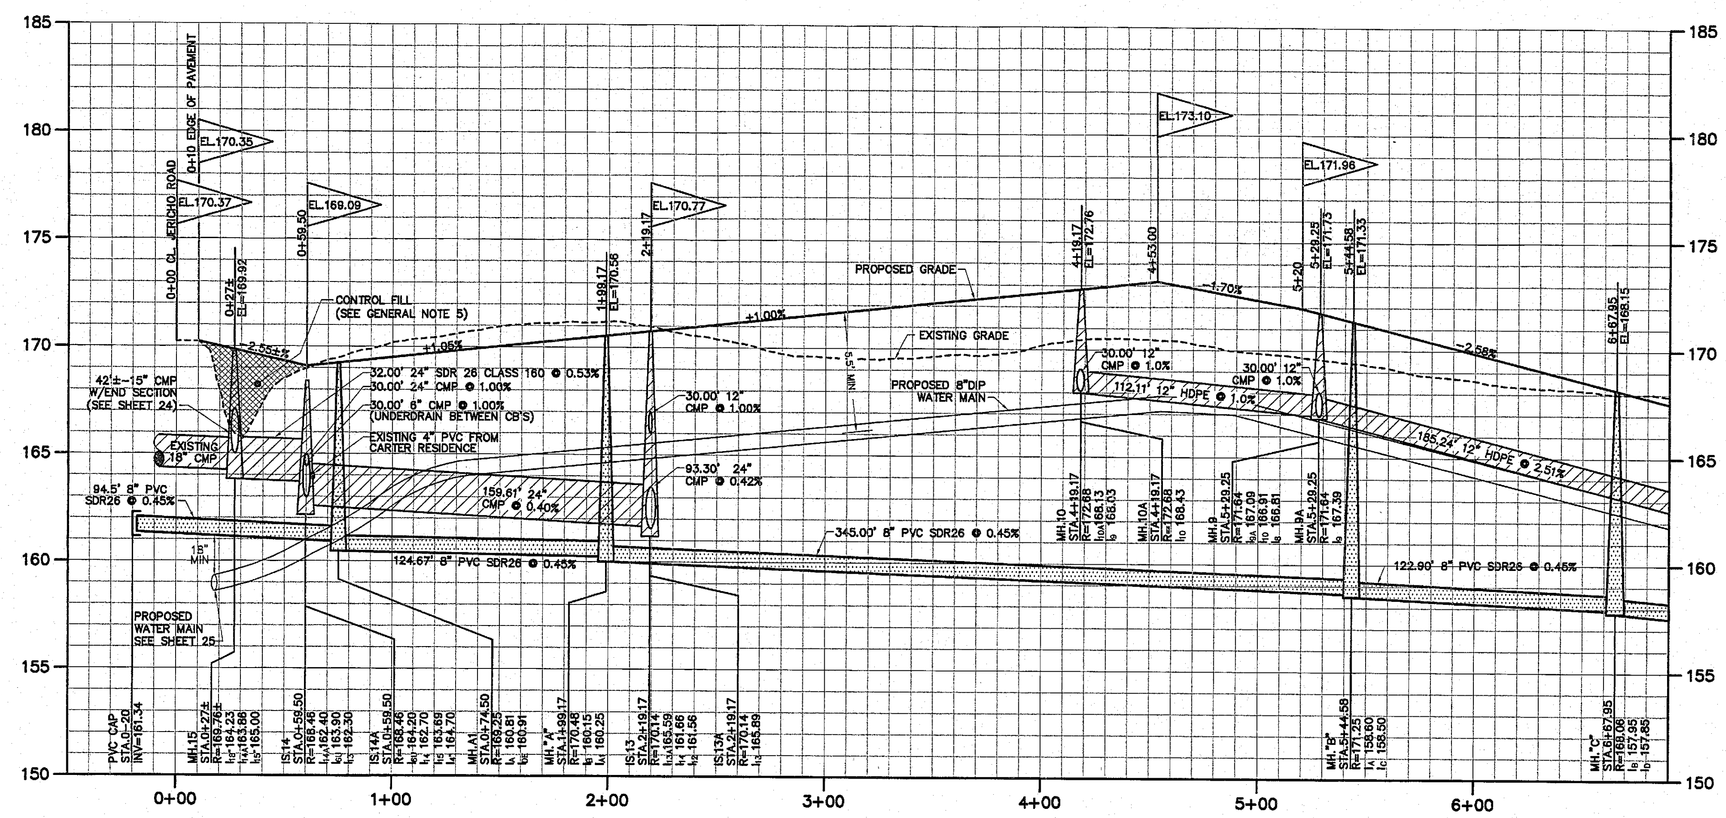

PROFILE - HORSESHOE DRIVE

SCALE: 1"=4' VERT. / 1"=40' HORIZ.

ALBANY COUNTY DEPARTMENT OF HEALTH
DIVISION OF ENVIRONMENTAL HEALTH SERVICES.
By direction of the Commissioner of Health, these plans are hereby approved. See first sheet for date and signature.

INCHES
Town of Bethlehem, NY

1 2 3 4 5 6 7 8 9

COPYRIGHT 1999 J. KENNETH FRASER AND ASSOCIATES, P.C.

GENERAL NOTES

1. A LANDSCAPE/ BUFFER PLAN FOR SCREENING ALONG EITHER SIDE OF HORSESHOE DRIVE ADJACENT TO LANDS N/F OF ADAMS AND LANDS N/F OF CARTER WILL BE SUBMITTED TO THE PLANNING BOARD FOR REVIEW AND APPROVAL PRIOR TO THE ACCEPTANCE BY THE TOWN OF THE PORTION OF HORSESHOE DRIVE LOCATED IN PHASE II.

PLANNING BOARD
TOWN OF BETHLEHEM
ALBANY COUNTY, NEW YORK
FINAL PLAT APPROVAL
WHEN SIGNED BY THE DULY AUTHORIZED OFFICER OF THE PLANNING BOARD, THIS ENDORSEMENT CONSTITUTES FINAL APPROVAL OF THIS PLAT.
SIGNED Parker D. Mathson
TITLE Chairman
DATE 12-17-06
SEE ALSO CERTIFICATE OF APPROVAL OF FINAL PLAT NO. 06-CP-01

UNAUTHORIZED ALTERATIONS OR ADDITIONS TO THIS DOCUMENT IS A VIOLATION OF SECTION 7209 SUBDIVISION 2 OF THE NEW YORK STATE EDUCATION LAW

REVISIONS

DATE	BY	DESCRIPTION	SYMBOL
8/99	CHJ	FINAL PLAN REVISIONS	1
10/99	CHJ	FINAL PLAN REVISIONS	2
8/00	CHJ	FINAL PLAN REVISIONS	3
12/00	CHJ	FINAL PLAN REVISIONS	4
1/26/01	CHJ	FINAL PLAN REVISIONS	5
7/01	CHJ	ACHD REVISIONS	6
1/06	CHJ	MISCELLANEOUS REVISIONS	7
3/06	CHJ	MISCELLANEOUS REVISIONS	8
4/06	CHJ	MISCELLANEOUS REVISIONS	9

EDWARD W. BOUTELLE AND SON
CIVIL ENGINEERS AND SURVEYORS
423 KENWOOD AVENUE
DELMAR, NEW YORK
TEL.(518) 439-9981 FAX.(518) 439-9982
A DIVISION OF J. KENNETH FRASER AND ASSOCIATES, PE, LS, LA, P.C.

FINAL PLAN
AMENDED
CARRIAGE HILL SUBDIVISION
MAP OF LANDS OF
CHARLEW CONSTRUCTION CORP.

SEP 1 6 2006

TOWN OF BETHLEHEM COUNTY OF ALBANY
STATE OF NEW YORK

SCALE: AS NOTED

STATE OF NEW YORK · JOHN FRASER BERGEN · 14 · 25 · 1 · 2 · 3 · 4 · 5 · 6 · 7 · 8 · 9 · 10 · 11 · 12 · 13 · 14 · 15 · 16 · 17 · 18 · 19 · 20 ·