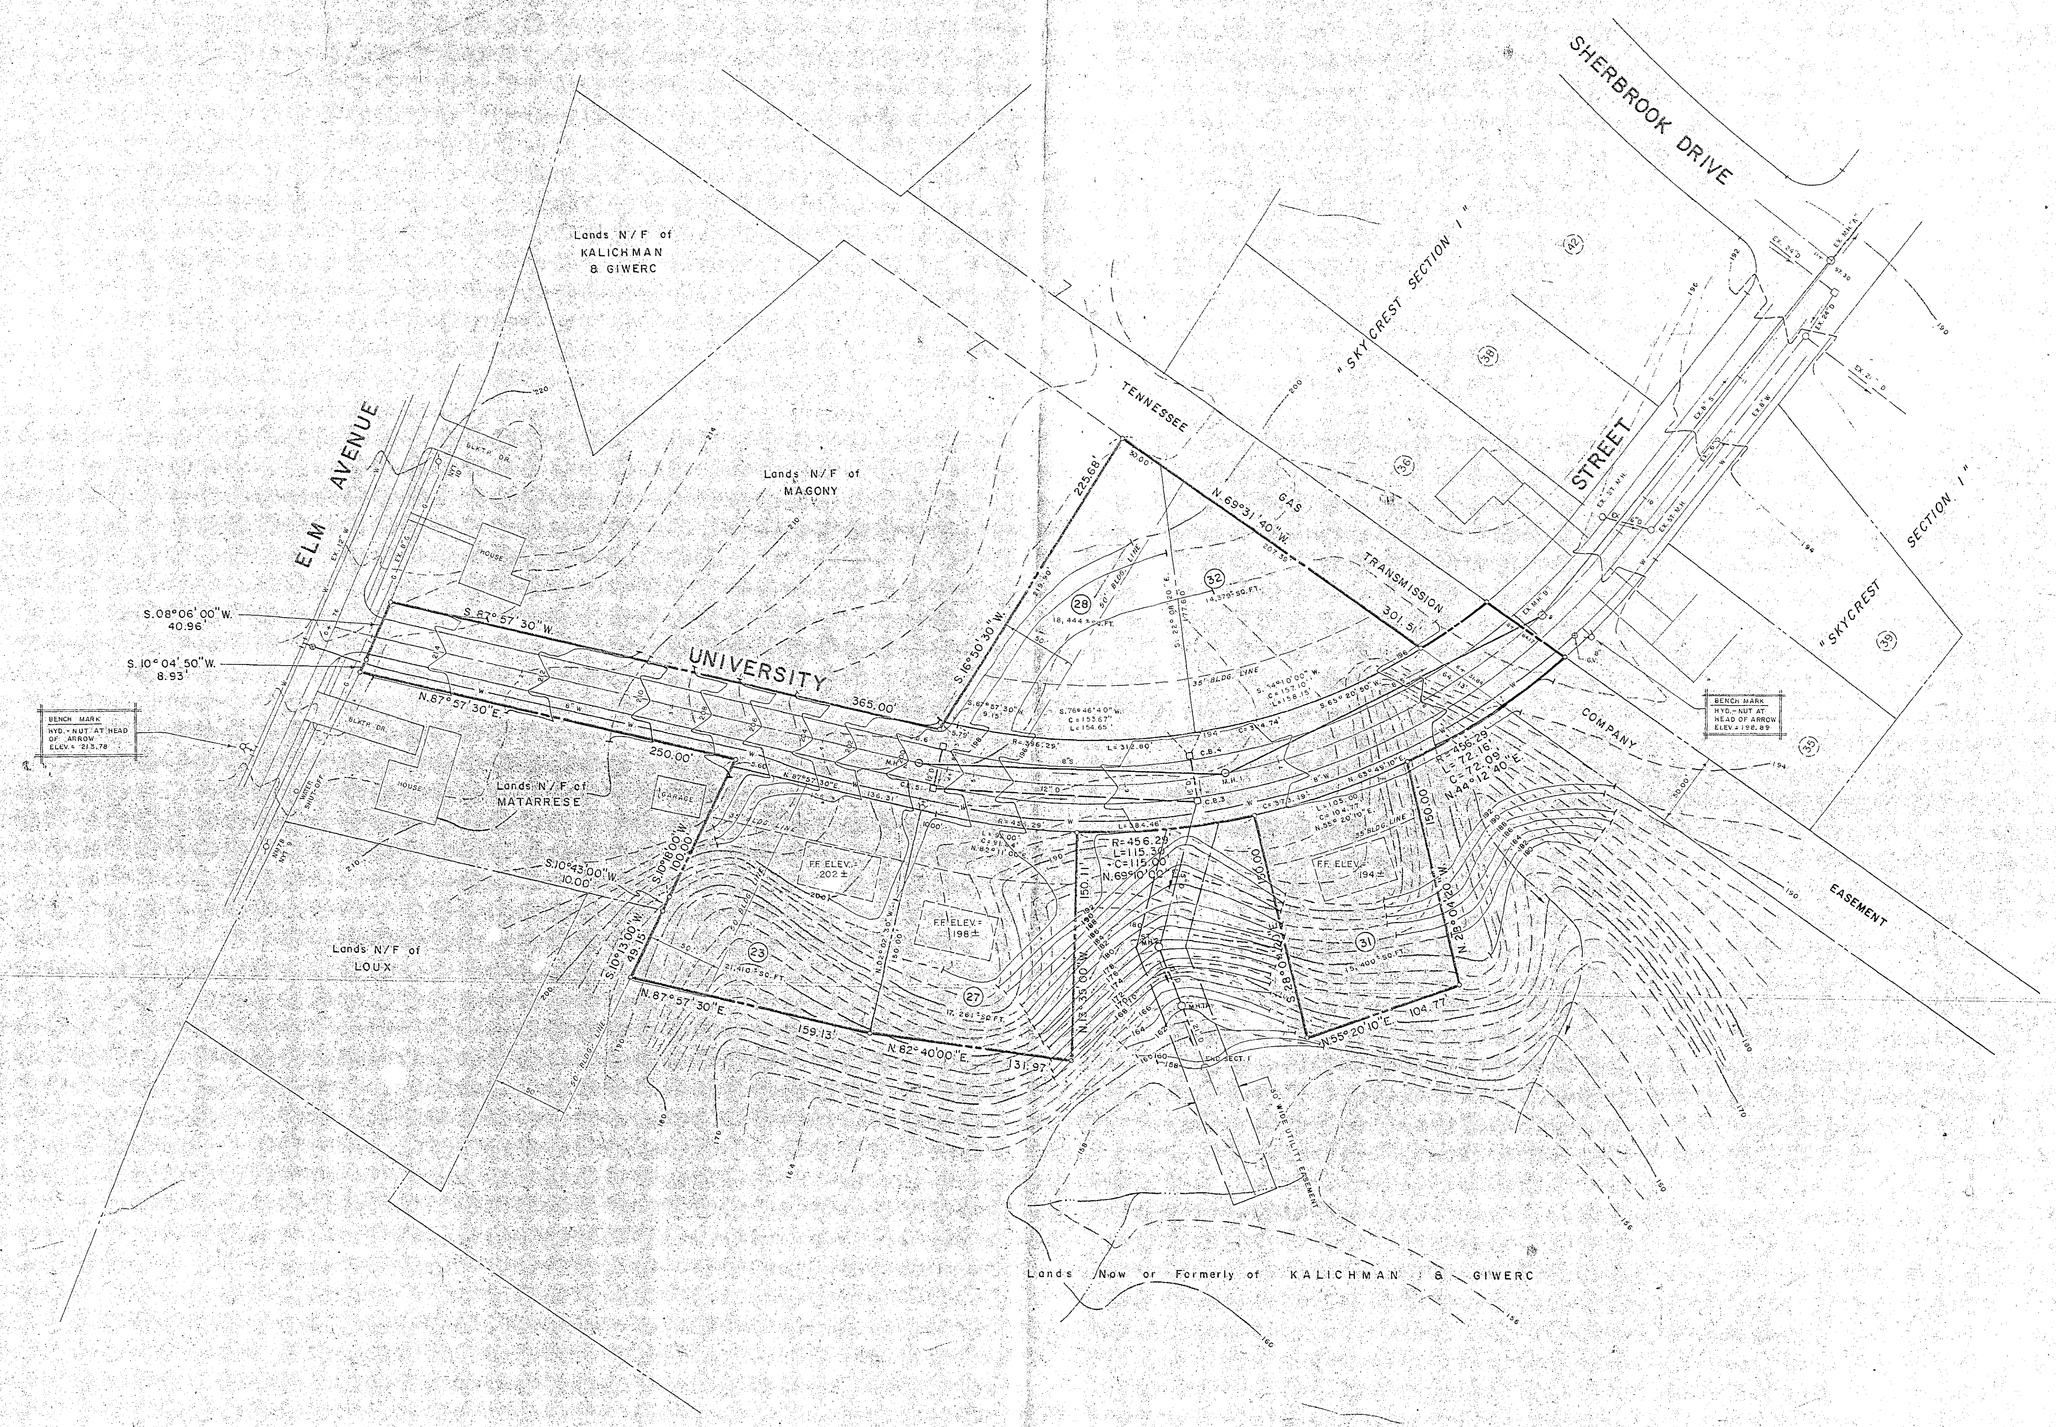

NOTE: ALL GRADING TO HAVE A MAXIMUM SLOPE OF 3 HORIZONTAL ON 1 VERTICAL

NOTE:
THIS MAP IS TO BE USED FOR GRADING PURPOSES ONLY.

INCHES 0 1 2
Town of Bethlehem, NY

JUN 11 1986

ALBANY COUNTY DEPARTMENT OF HEALTH
DIVISION OF ENVIRONMENTAL HEALTH SERVICES.
By direction of the Commissioner of Health, these plans are hereby approved. See first sheet for date and signature.

UNAUTHORIZED ALTERATION OR ADDITION TO THIS DOCUMENT IS A VIOLATION OF SECTION 7209 SUBDIVISION 2 OF THE NEW YORK STATE EDUCATION LAW.

STATE OF NEW YORK
PAUL K. MALE
No. 57084
LICENSED PROFESSIONAL ENGINEER

DATE	DESC.	DRAWN	CK.	APPR.
12/16/85	LOT LINE BETWEEN 28 & 32 REVISED/50' BLDG. LINE ADDED	JJW		
4/15/86	REVISIONS PER TOWN REVIEW COMMENTS DATED 3/31/86	LJP	JSF	PKM
5-20-86	REVISED REVISIONS PER TOWN REVIEW COMMENTS DATED 4-30-86	BCS		

Drawn by L.A.M. Checked by JSF

© 1985
C.T. MALE ASSOCIATES, P.C.

Project No. 83.164

PROPOSED BUILDING PROJECT
FOR PLANNED RESIDENCE DISTRICT NO. PRD-3
SKYCREST SECTION NO. I-A
LANDS - OWNED BY
BRONCO DEVELOPMENT, LTD.
49 MARSDALE STREET, ALBANY, NEW YORK 12208

TOWN OF BETHLEHEM | COUNTY OF ALBANY
SCALE: 1" = 50' | DATED JUNE 16, 1985

C.T. MALE ASSOCIATES, P.C.
50 Century Hill Drive, P.O. Box 727, Latham, NY 12110
Engineering Surveying Architecture Landscape Architecture
Laboratory Services Computer Services

Approved by PAUL K. MALE | Lic. No. PE 57,084 | DWG. NO. 85-247R.

SHEET 2 of 4