NATHANIEL BLVD.

CENTER LINE PROFILE

SCALE HORIZ. 1"=40'
VERT. 1"=5'

BOOKS SEE BOOK P. 102-111
P. 33-37
MISC.
22 JULY 1982

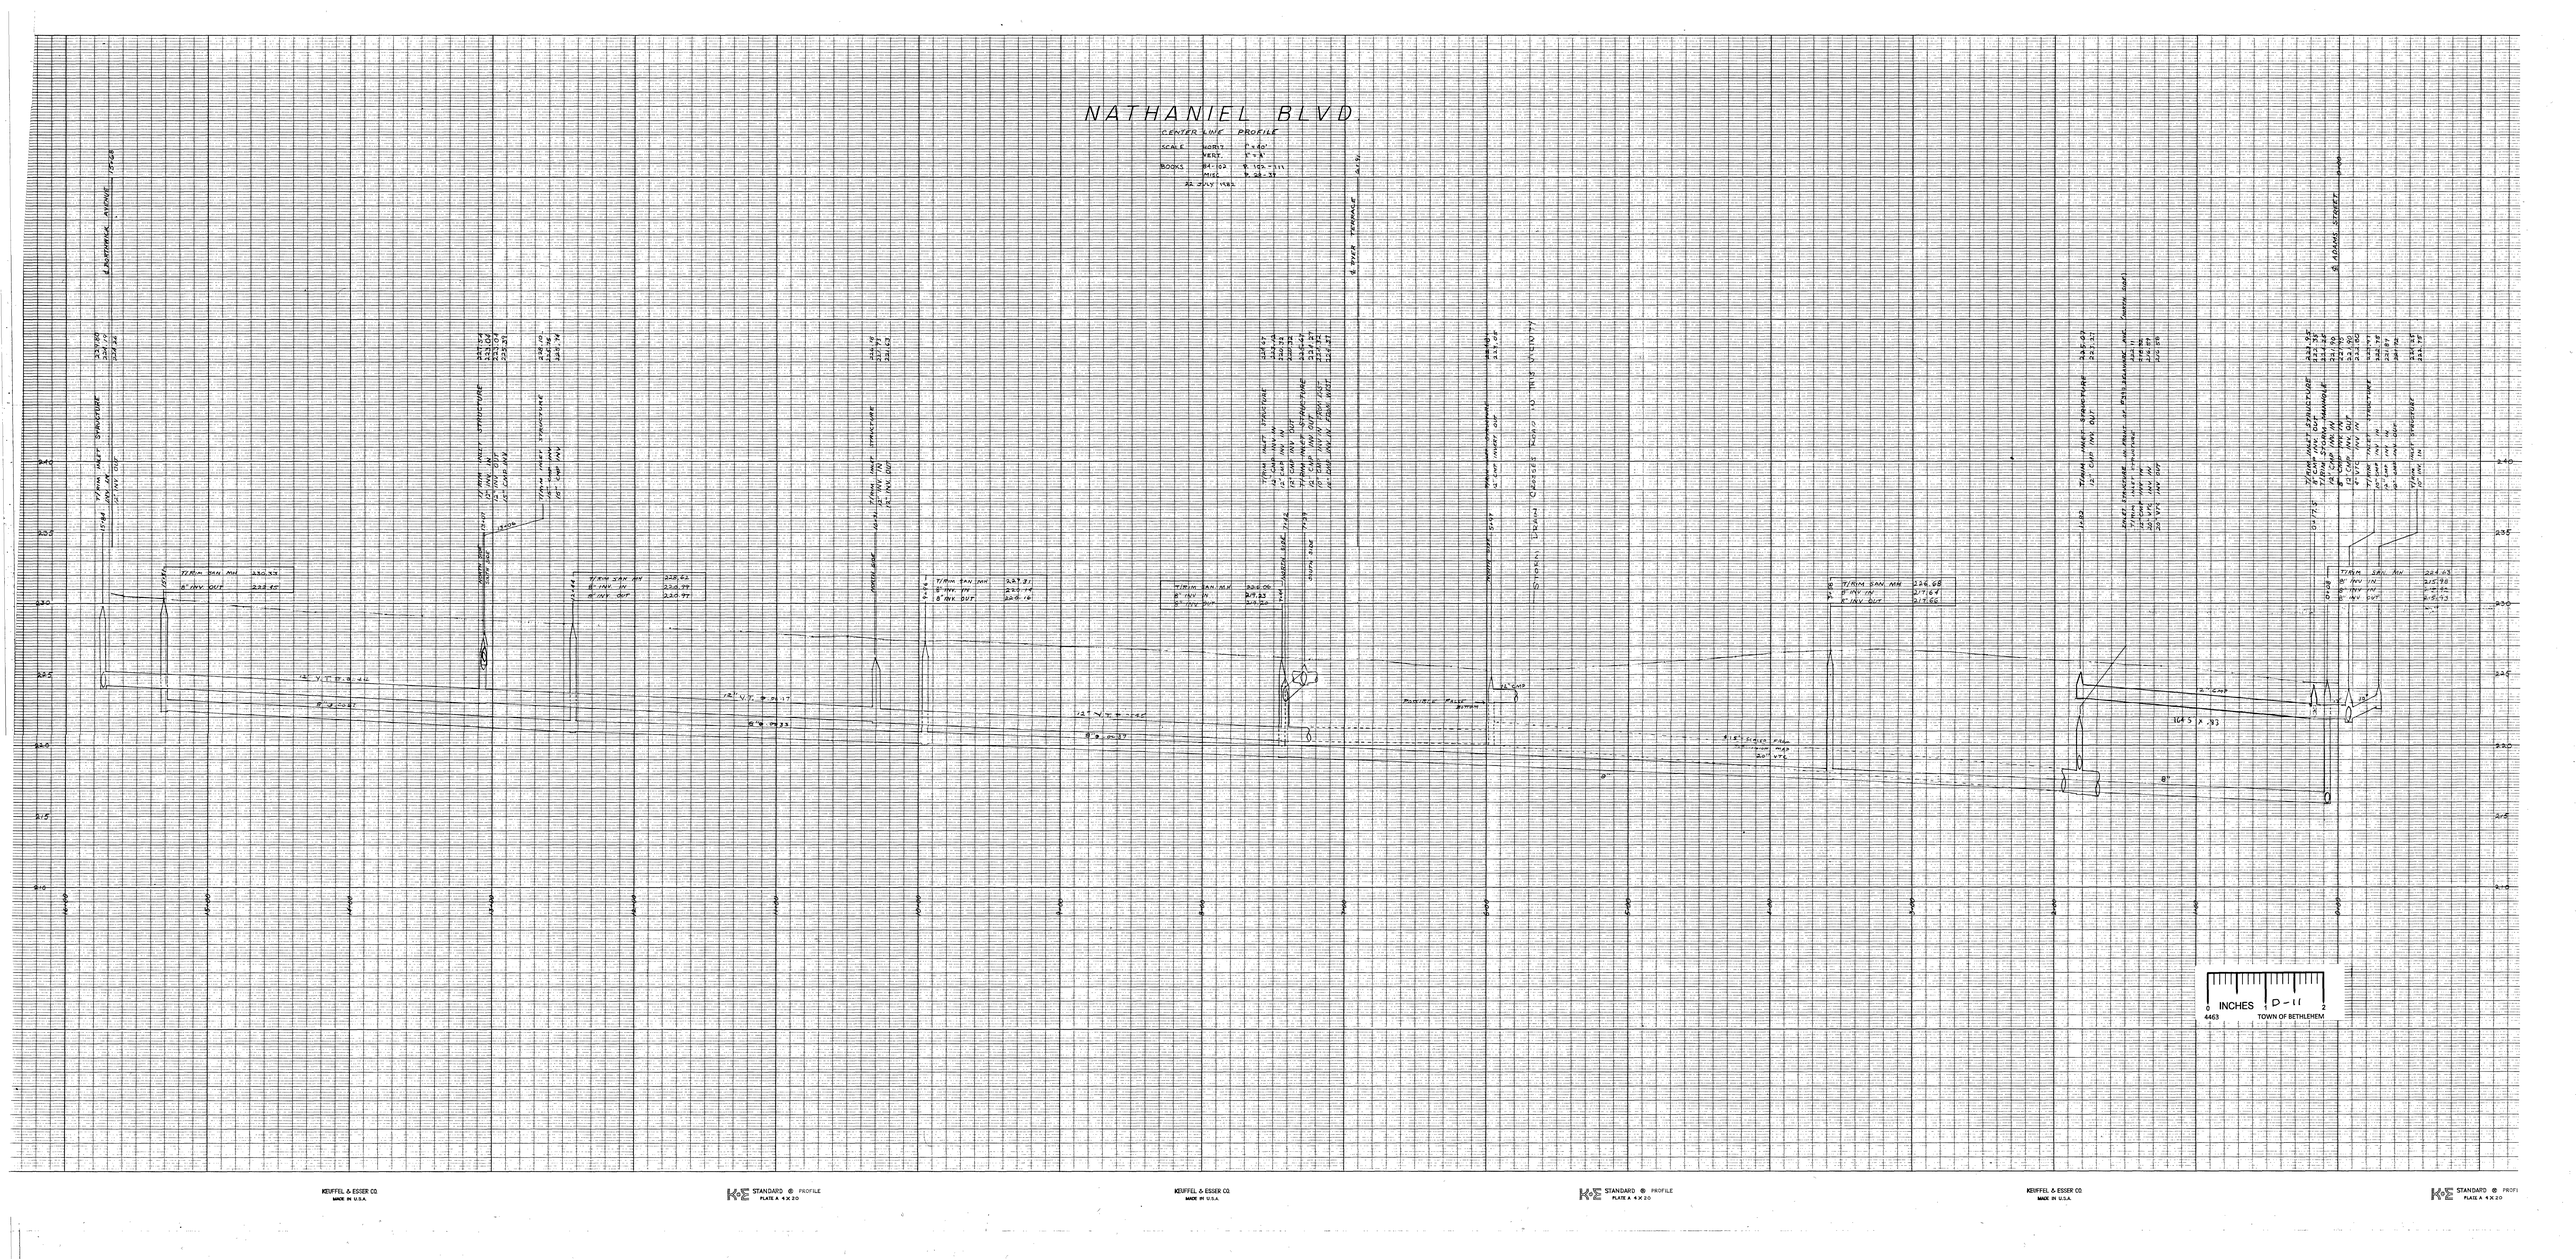
E. ANTONIA AVENUE
T/RIM MAN. STRUCTURE
12" INV. IN
8" INV. OUT
T/RIM INLET STRUCTURE
12" INV. IN
12" INV. OUT
T/RIM INLET STRUCTURE
12" INV. IN
8" INV. OUT
T/RIM INLET STRUCTURE
12" INV. IN
12