VAN KLIES POINT ROAD
Structure on STRONG Property
at Sta. 0+93
Sheet 1

22.00± PROP. GROUND - PLOT PLAN

21.70± EXIST. GROUND

21.22 PROP. TOP GRATE (Strong)

← 3" Allow for frame

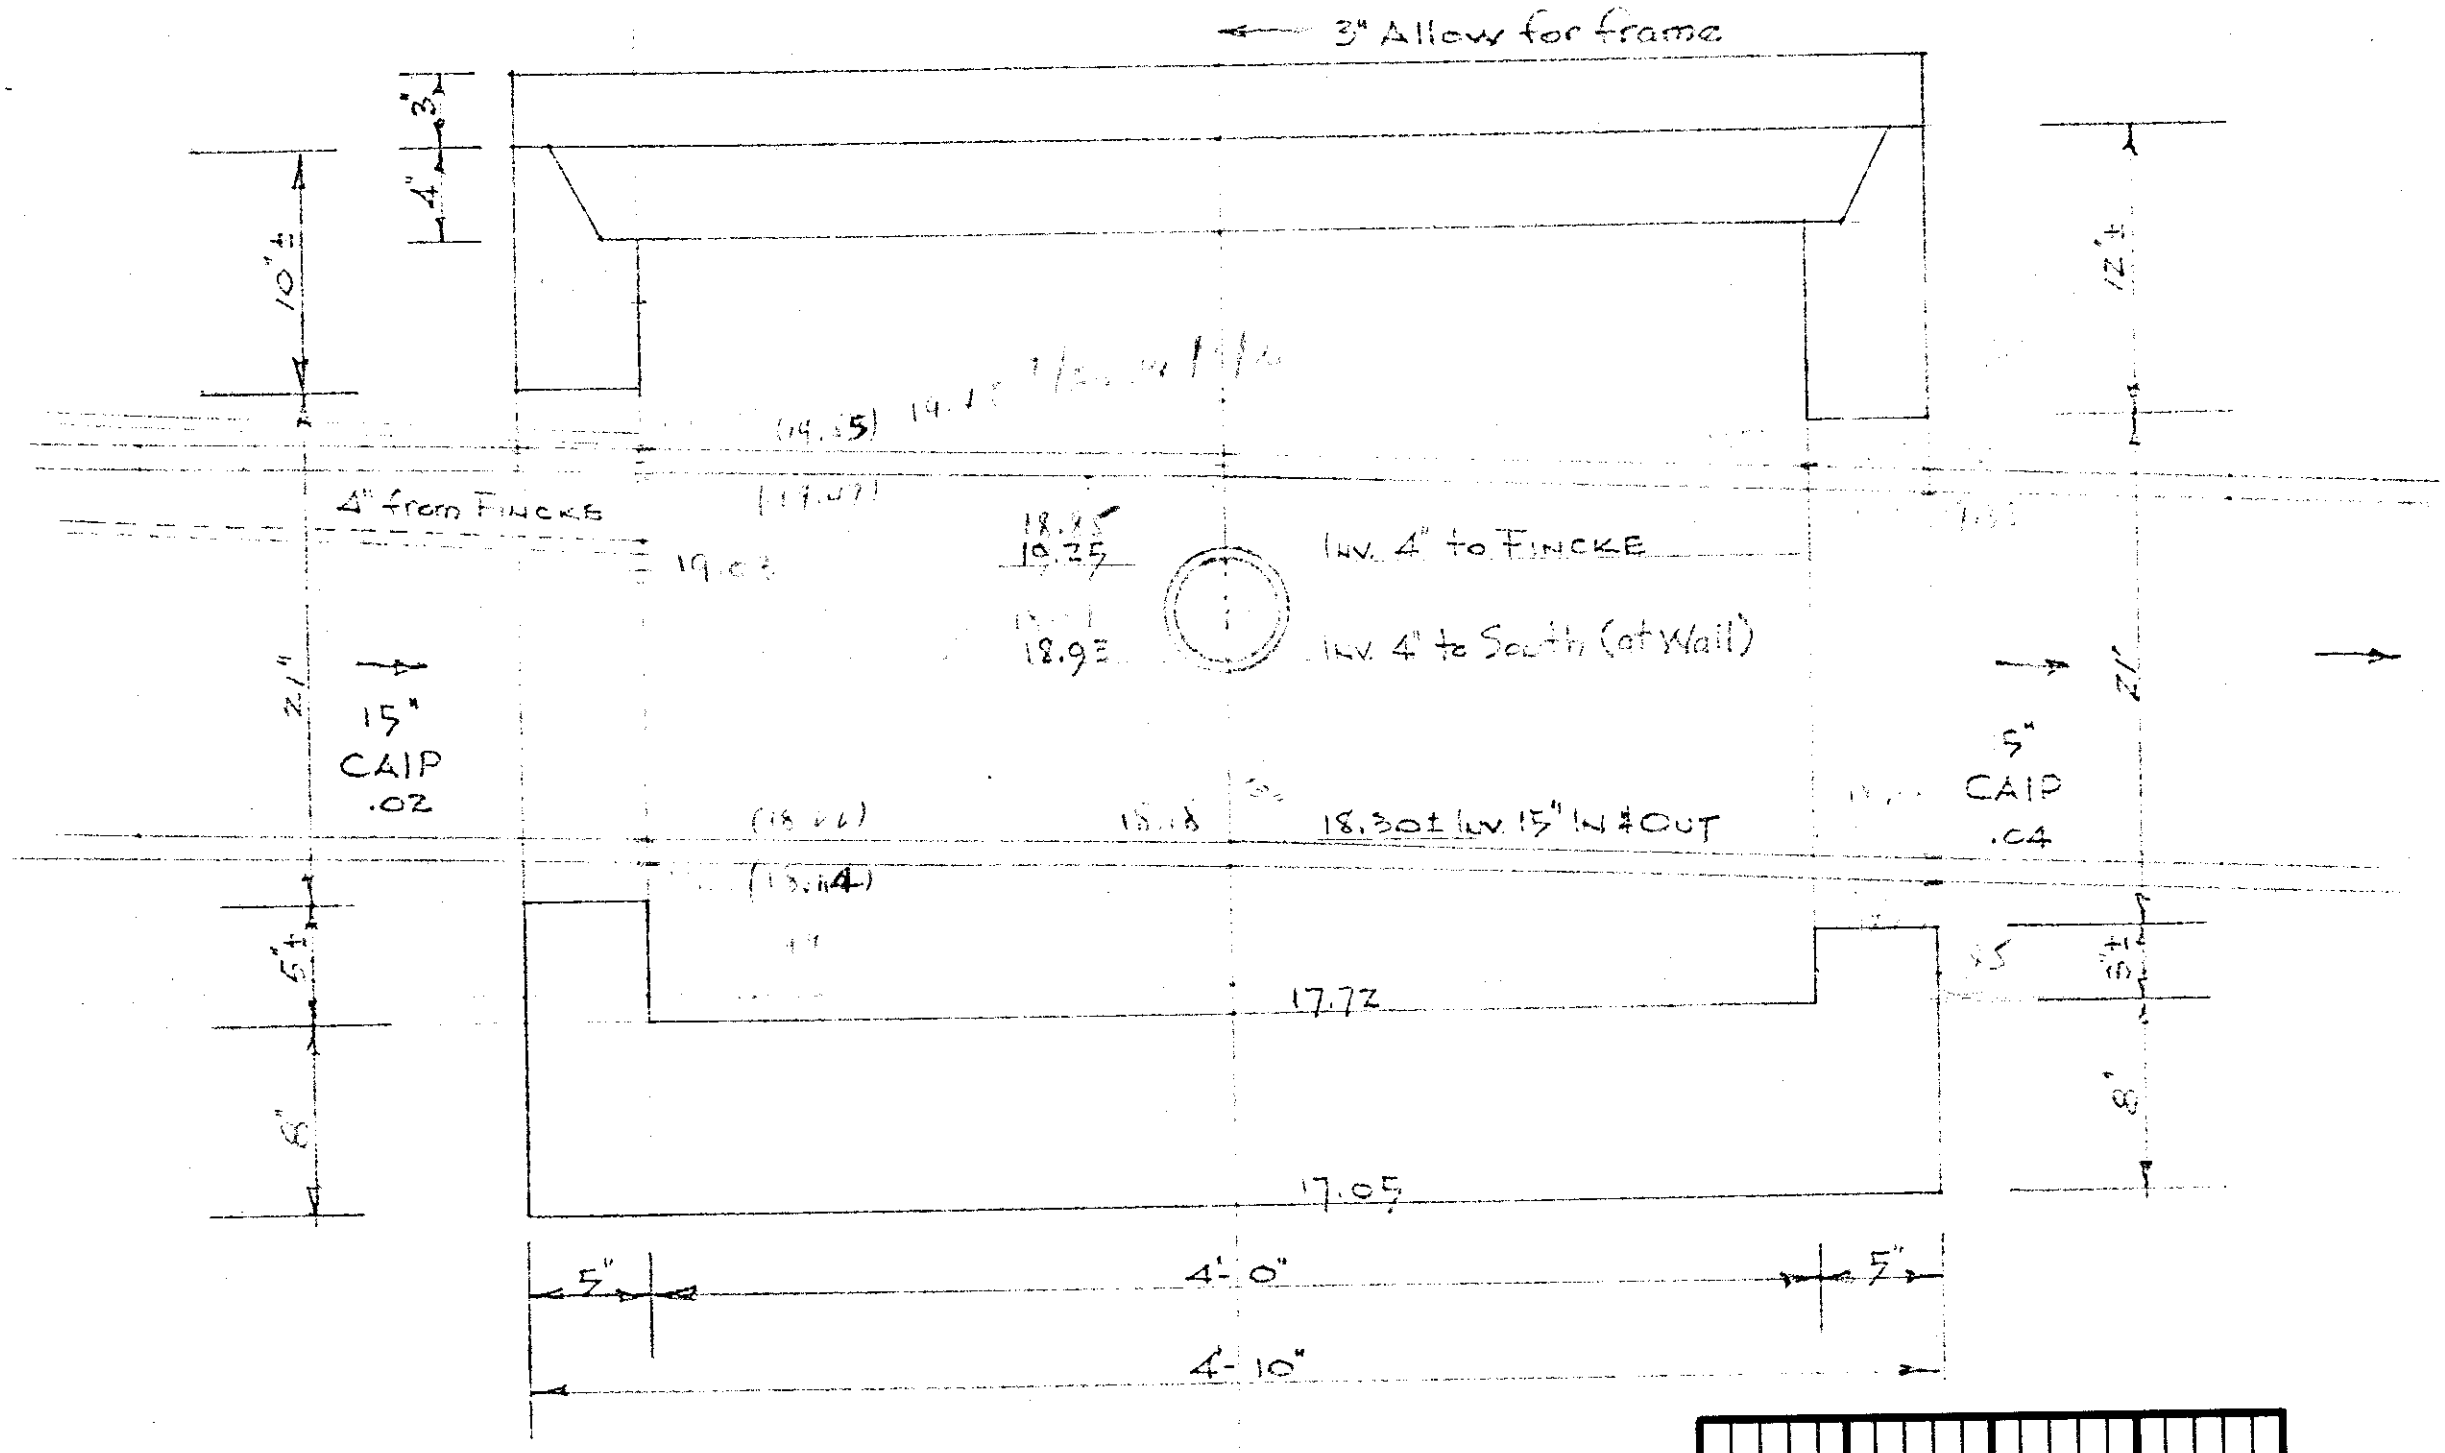

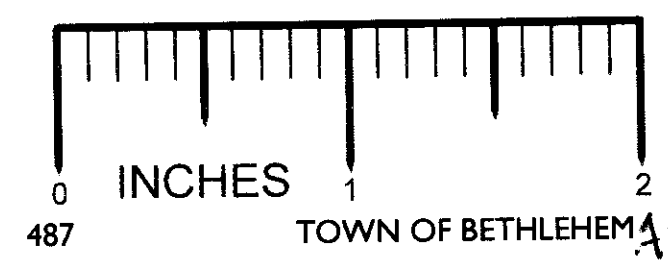

SCALE 1" = 1'-0"