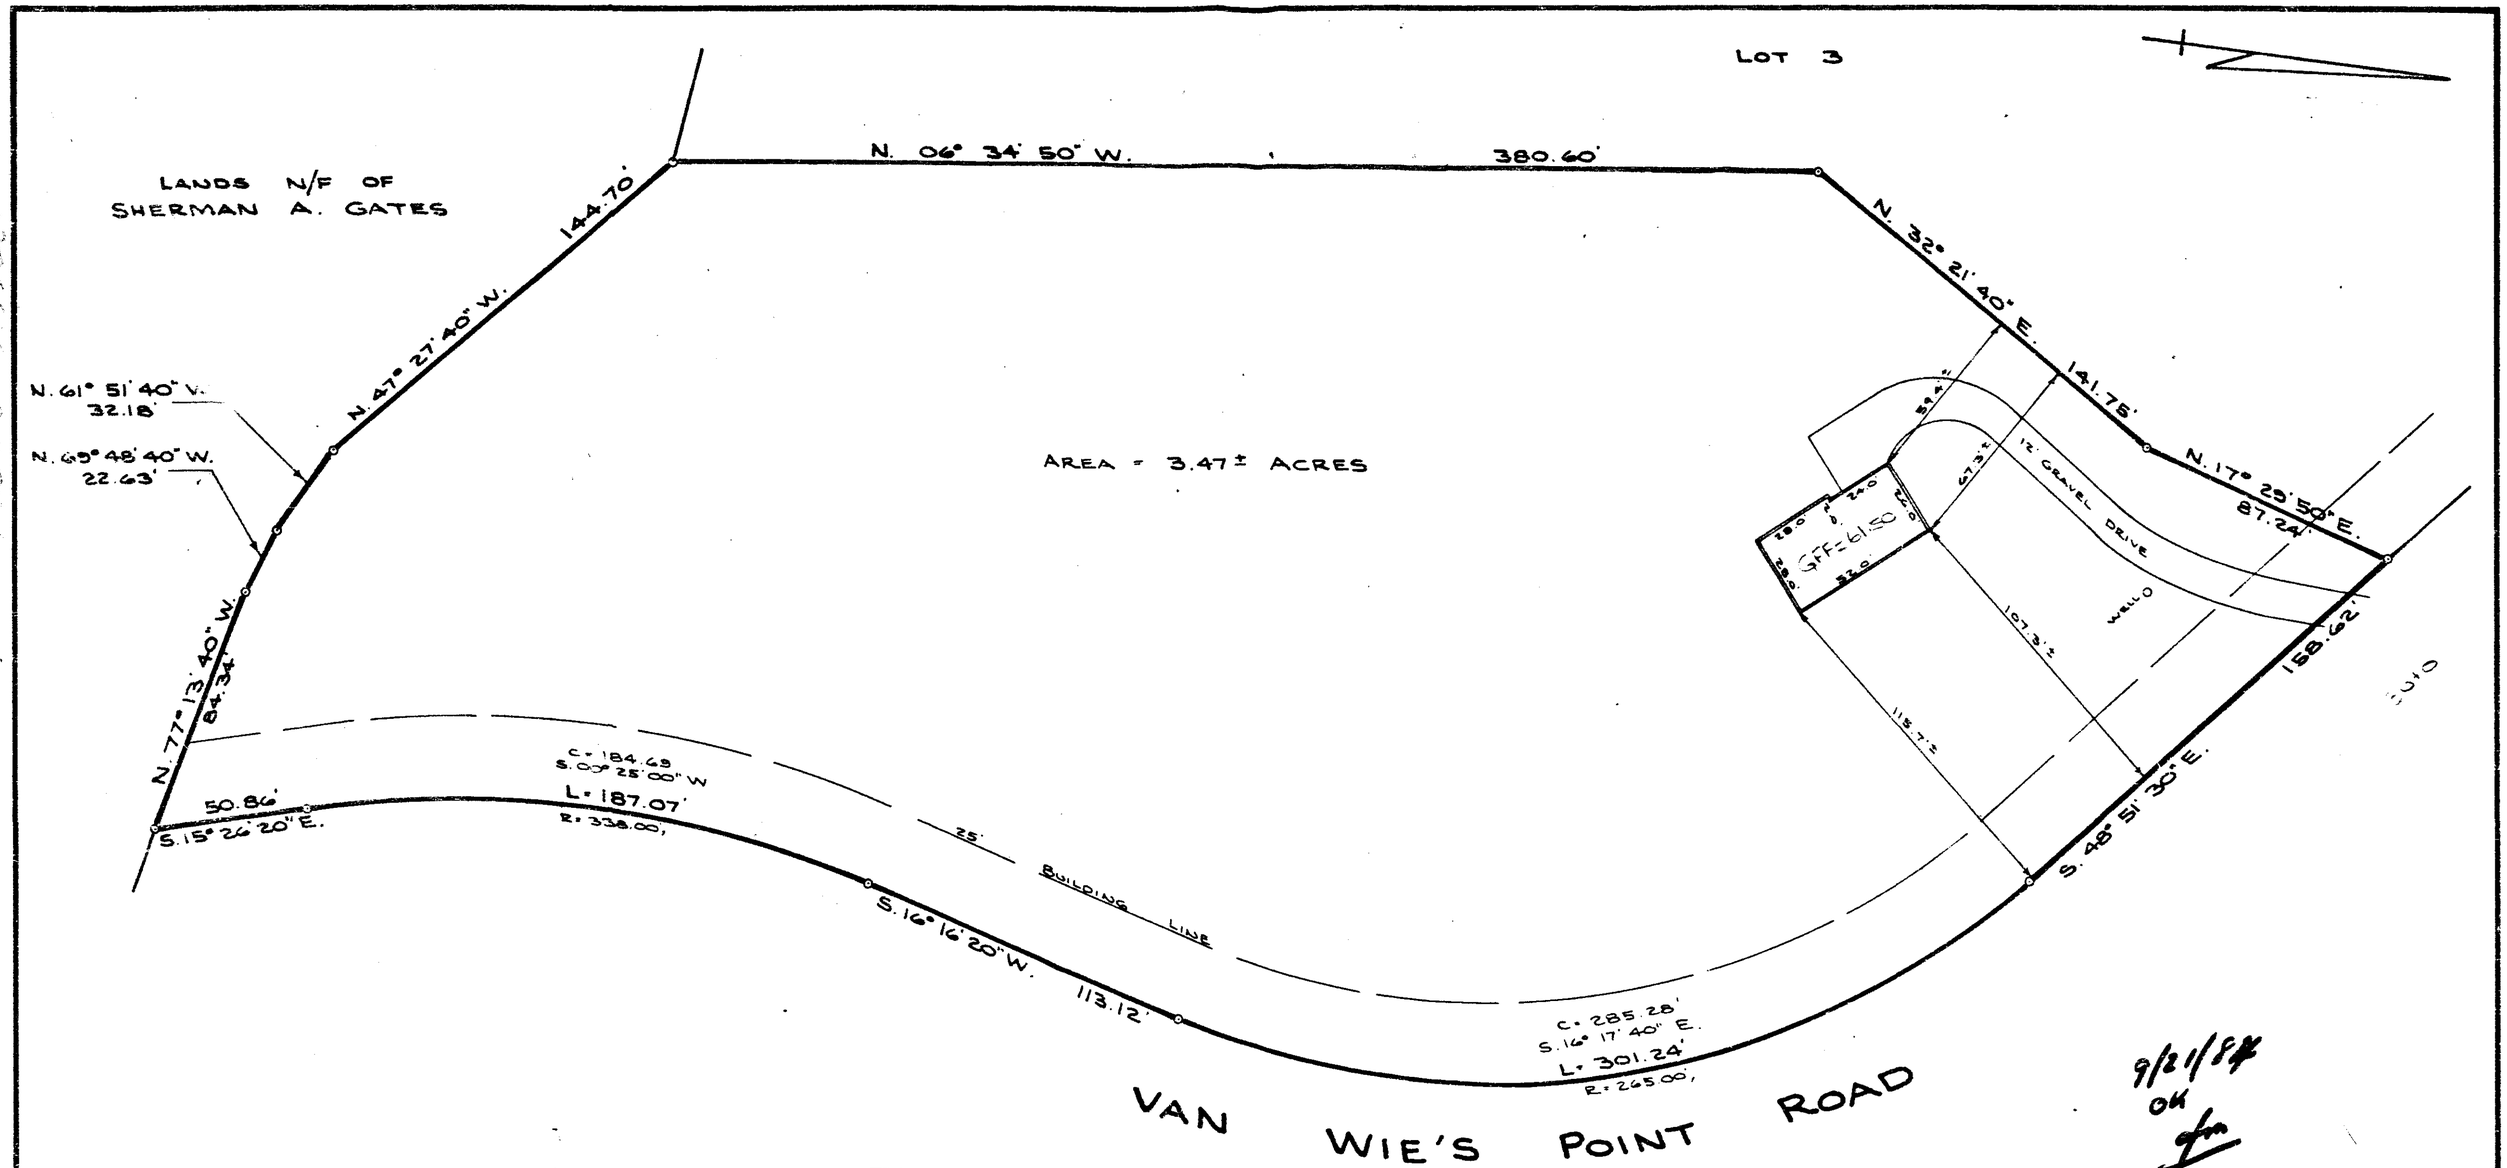

9/21/84
OK

DATE	RECORD OF WORK	Drawn	Check	Appr
8-9-84	PROP. BLDG. LOC./ BALTISTA	J.F.	DJB	DJB
8-20-84	ADDED ELEV. + DRY WELL	J.F.	DJB	DJB
9-20-84	FOUNDATION LOC.	J.F.	DJB	DJB

DRAWN BY J.F. CHECKED BY DJB

LOT 4 · VAN WIE'S POINT ROAD
SUBDIVISION - PORTION OF LANDS
HOOSAC ASSOCIATES

TOWN OF BETHLEHEM | COUNTY ALBANY
SCALE 1" = 50' | DATE AUGUST 9, 1984

C.T. MALE ASSOCIATES, P.C.
50 Century Hill Drive, P.O. Box 727, Latham, NY 12110
Engineering Surveying Architecture Landscape Architecture
Laboratory Services Computer Services

APPROVED BY | LIC. NO. 49387 | DWG. NO. 84-281

PROJECT NO. 84-1482

SCHWARTZ

UNAUTHORIZED ALTERATION OR ADDITION TO THIS DOCUMENT IS A VIOLATION OF SECTION 7209 SUBDIVISION 2 OF THE NEW YORK STATE EDUCATION LAW

BRUNING 44-132 60684