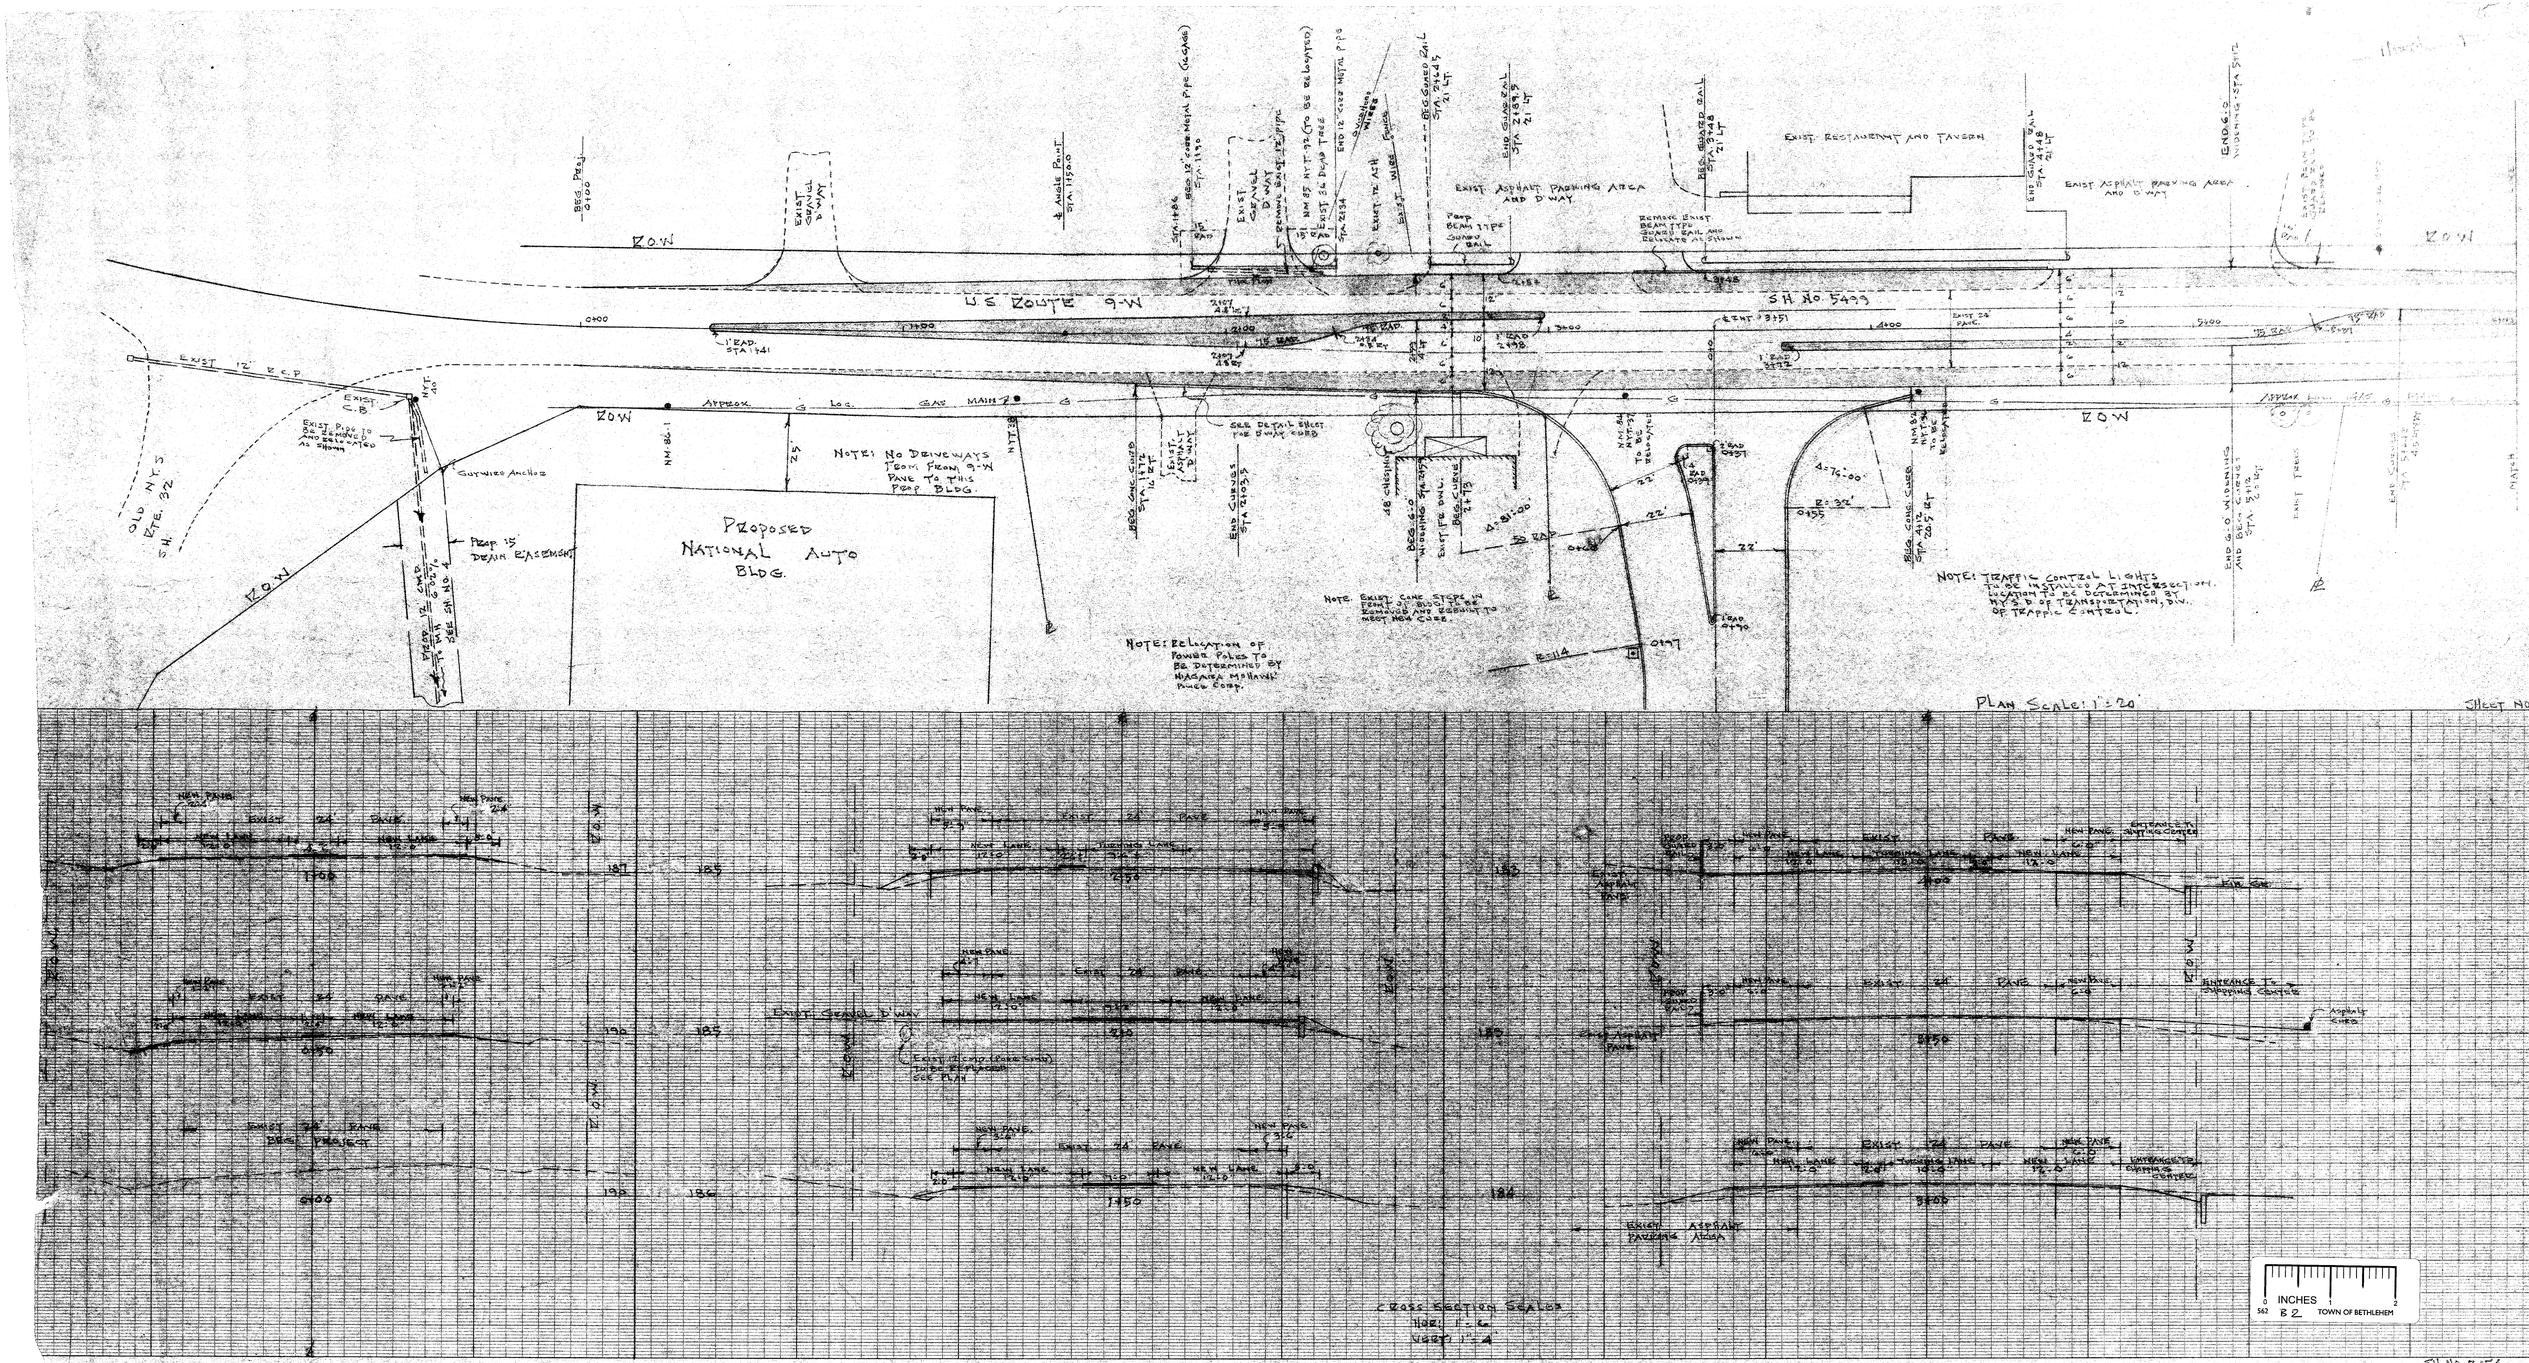
U.S. Route 9-W
S.H. No. 5499
R.O.W.
EXIST. 12" C.M.P.
EXIST. C.B.
OLD N.Y.S. RTE. 32
S.H.
EXIST. PIPE TO BE REMOVED AND REPLACED AS SHOWN
GUY WIRE ANCHOR
PROP. 15' DRAIN EASEMENT
PROP. 12" C.M.P. TO BE CONN. TO EXIST. SYSTEM SEE SH NO 4
APPROX. G. LOC. GAS MAIN
NM 86-1
NYT 86
25'
NOTE: NO DRIVEWAYS TO OR FROM U.S. RTE 9-W. PAVE TO THIS PROP. BLDG.
PROPOSED NATIONAL AUTO BLDG.
NOTE: RELOCATION OF POWER POLES TO BE DETERMINED BY NIAGARA MOHAWK POWER CORP.
NOTE: EXIST. CONC. STEPS IN FRONT OF BLDG. TO BE REMOVED AND REBUILT TO MEET NEW CURB.
NOTE: TRAFFIC CONTROL LIGHTS TO BE INSTALLED AT INTERSECTION. LOCATION TO BE DETERMINED BY N.Y.S.D. OF TRANSPORTATION, DIV. OF TRAFFIC CONTROL.
EXIST. RESTAURANT AND TAVERN
EXIST. ASPHALT PARKING AREA AND D'WAY
REMOVE EXIST. BEAM TYPE GUARD RAIL AND RELOCATE AS SHOWN
PROP. BEAM TYPE GUARD RAIL
BEG. GUARD RAIL STA. 2148 21 LT
END GUARD RAIL STA. 4148 21 LT
BEG. GUARD RAIL STA. 2164.5 21 LT
END GUARD RAIL STA. 2185 21 LT
BEG. GUARD RAIL STA. 2164.5 21 LT
BEG. 12" CORR. METAL PIPE (CLOSED) STA. 1190
EXIST. GRAVEL D'WAY
EXIST. 36" DECIDUOUS TREE
EXIST. TELEPHONE MANHOLE
EXIST. WIRES
EXIST. TELEPH. POLE
EXIST. ASH
EXIST. 12" CORR. METAL PIPE
BEG. 12" CORR. METAL PIPE (CLOSED) STA. 1186
ANGLE POINT STA. 1190.0
BEG. PROJ. STA 1100
END 6.0 WIDENING STA 5515
EXIST. 24" MAPLE
EXIST. 30" MAPLE
EXIST. 24" MAPLE
EXIST. 24" MAPLE
EXIST. 24