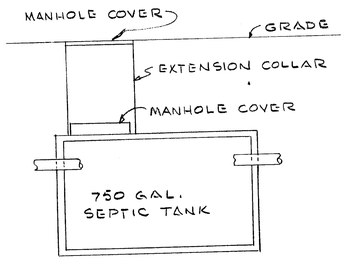

DETAIL "A"

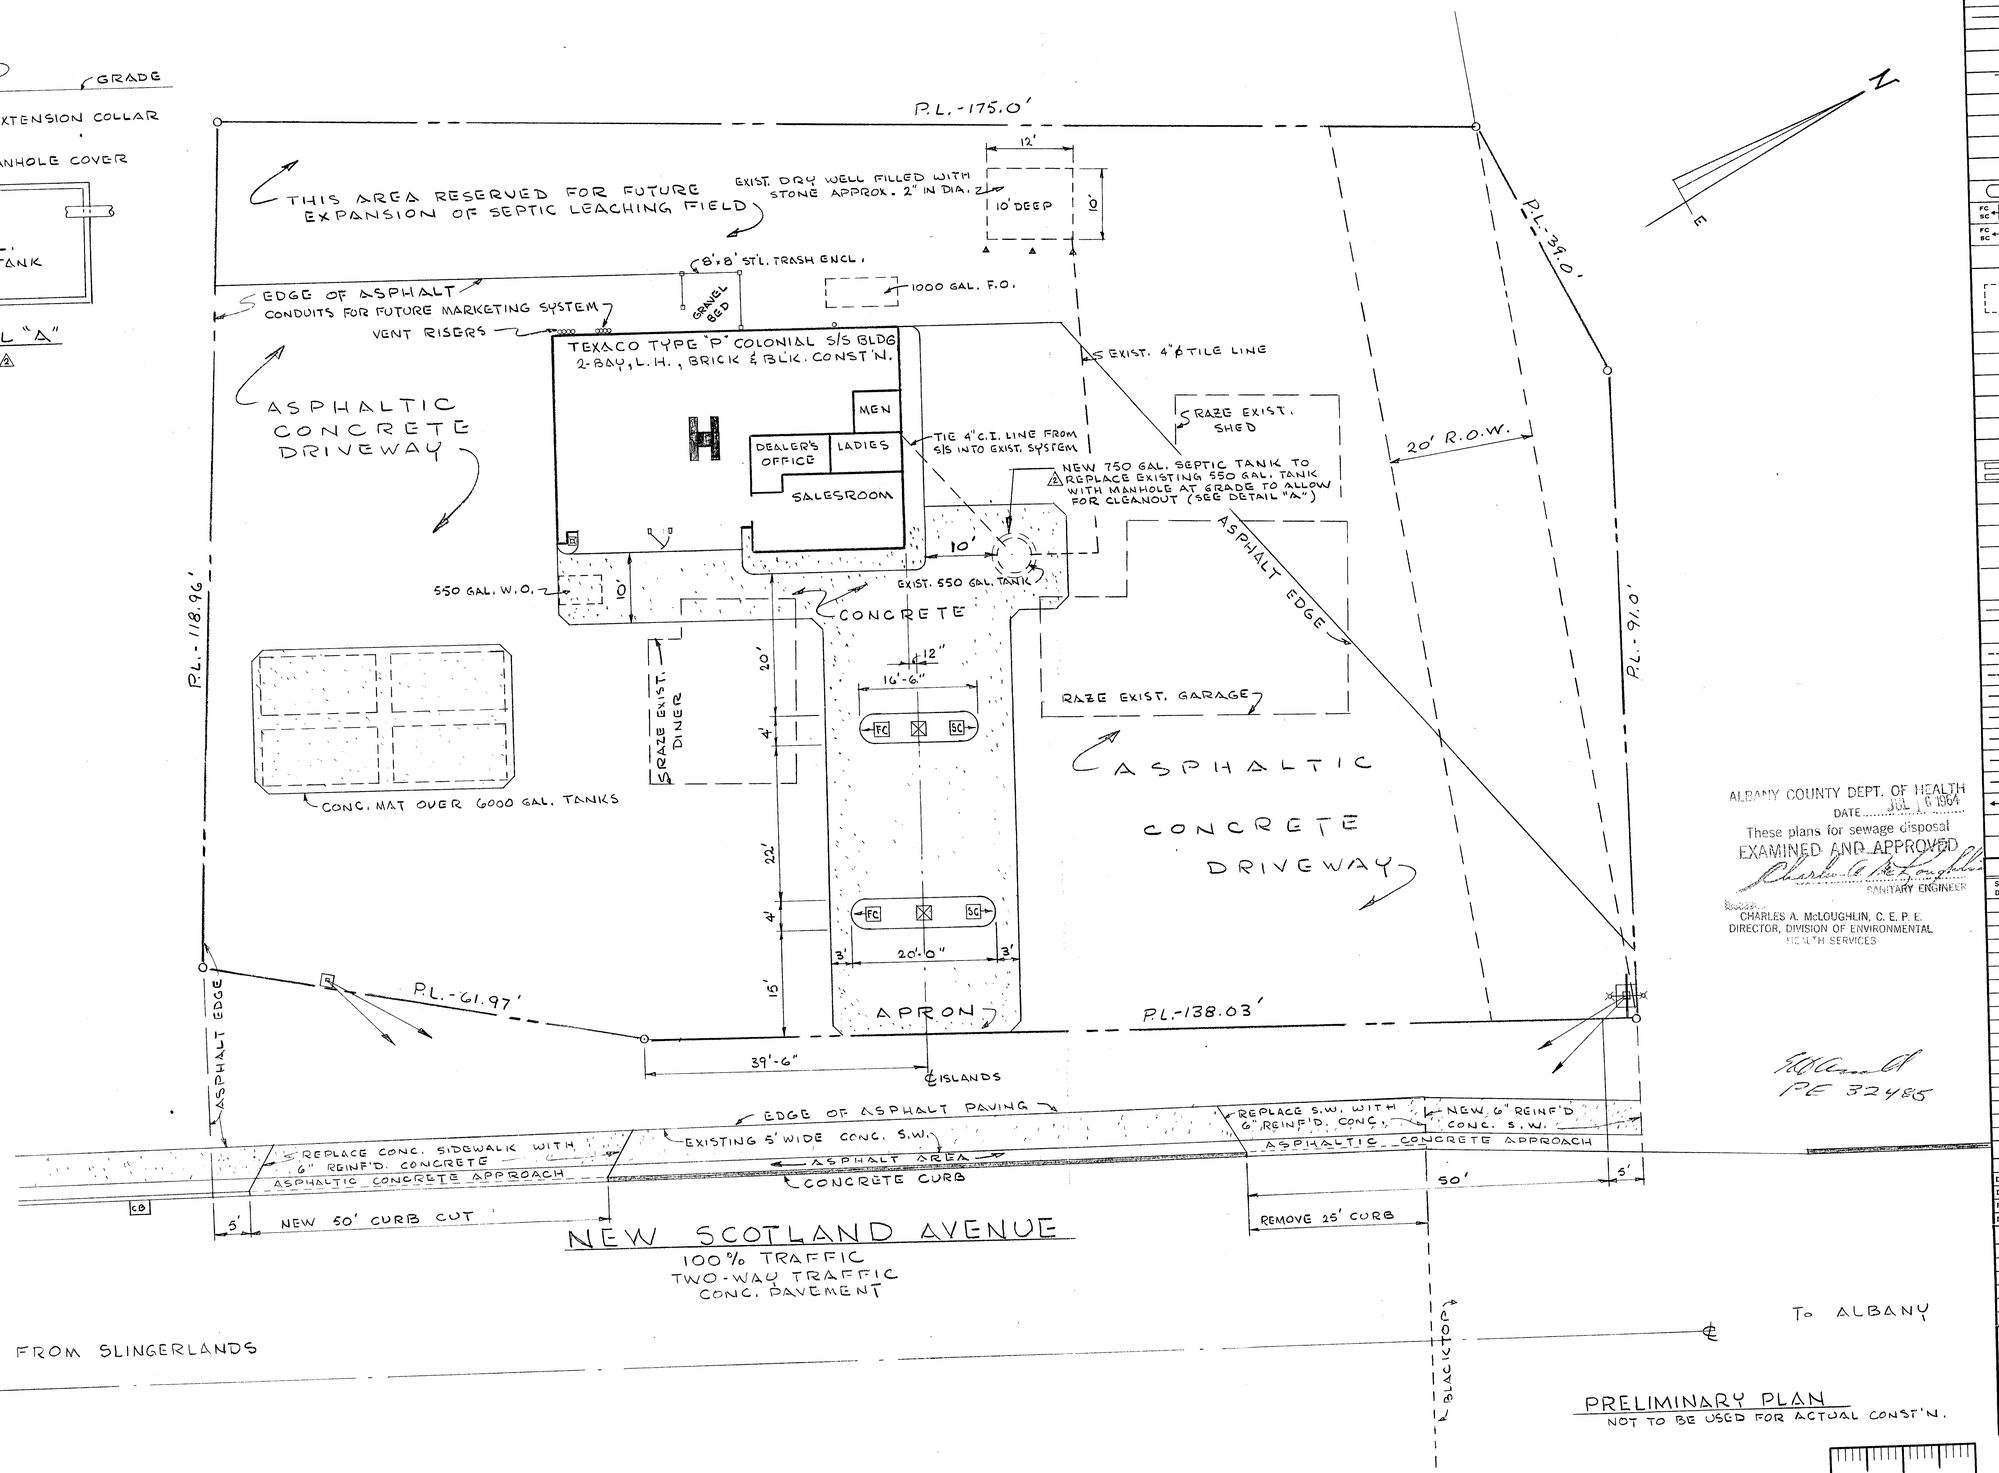

SYMBOL	DESCRIPTION	No. REQUIRED
	BANJO POLE & SIGN	1
	OFFSET BANJO POLE AND SIGN	
	ISLAND LIGHT 16'-0" LG. / 12'-0" LG.	1
	ISLANDER WITH AIR	
W	ISLANDER WITH AIR & WATER	
	MERCURY VAPOR APPROACH LIGHT	4
	FLOODLIGHT POLE	1
	AIR STAND ~~DEAD TYPE~~ POST TYPE	1
	AIR GAUGE WALL TYPE	
	AIR & WATER WELL	
	AIR WELL	
	ISLAND LIGHT POLE	4
A W	ISLAND LIGHT POLE WITH AIR-WATER	
	CONCRETE PUMP ISLAND 20'-0" LG. / 16'-6" LG.	1
FC SC INDICATE PRODUCT	ELEC. COMPUTING GASOLINE PUMP	1
FC SC INDICATE PRODUCT	COMPUTING DISPENSER	2 - S.C. 2 - F.C.
	1 HP SUBMERSIBLE PUMP	2
	3 UNDER GROUND TANKS 6000 GAL. GASOLINE	4
	1000 GAL. FUEL OIL	1
	550 GAL. WASTE OIL	1
	OIL DISPLAY CABINET	2
	GAUGE BOX	4
	FILL BOX	6
NONE	IMPACT CHECK VALVE	4
	VENT CAP	
	AIR COMPRESSOR 2 H.P.	1
	NON-ROTATING AUTO LIFT ROLL-ON TYPE	
	NON-ROTATING AUTO LIFT FRAME CONTACT TYPE	1
	REGISTERED REST RM. SIGN ON FLOODLIGHT POLE	
	REGISTERED REST RM. SIGN AND SPECIAL POLE	
	WATER HOSE BIBB	
	FIRE EXTINGUISHERS	
A	SIZE 5# DRY CHGM.	2
	FENCE OR GUARD RAIL TYPE	
	FILL LINES FROM FILL BOXES TO TANKS	
	VENT LINES FROM TANKS	
	GASOLINE LINES FROM TANKS TO DISPENSERS	
	WATER LINE	
	SEWAGE & DRAINAGE LINES	
T	TELEPHONE LINE	
	ELECTRIC LIGHT AND POWER	
	COMPRESSED AIR LINES	
12.0	EXISTING ELEVATIONS	
x 12.0	FINAL REQUIRED ELEVATIONS	

REFERENCE DRAWINGS & SPECIFICATIONS

SPEC. OR DWG. NO.	LAST REV. DATE	TITLE

ALBANY COUNTY DEPT. OF HEALTH
DATE JUL 16 1964
These plans for sewage disposal
EXAMINED AND APPROVED
SANITARY ENGINEER
CHARLES A. McLOUGHLIN, C. E. P. E.
DIRECTOR, DIVISION OF ENVIRONMENTAL HEALTH SERVICES

PE 32485

APPROVAL RECORD

	DATE	BY
DIVISION OFFICE		
DIVISION OFFICE		
REGIONAL OFFICE		
NEW YORK OFFICE		

REVISION RECORD

DATE	BY	DESCRIPTION
△ 6/15/64	RDB	RED'N TO SHOW SEPTIC SYSTEM, ETC.
△ 7/14/64	RDB	ADDED NEW SEPTIC TANK
△		
△		
△		

TEXACO INC.
DOMESTIC SALES DEPARTMENT
BUFFALO DIVISION

TN. of BETHLEHEM, N.Y.
875 NEW SCOTLAND AVE.
GENERAL ARRANGEMENT PLAN

SCALE 1" = 10' DATE 6-15-64
DRAWN BY R.D.B. TRACED BY
CHECKED BY
APPROVED

No 1627 BUF

PRELIMINARY PLAN
NOT TO BE USED FOR ACTUAL CONST'N.

INCHES 0 1 2
3204 6-21 TOWN OF BETHLEHEM