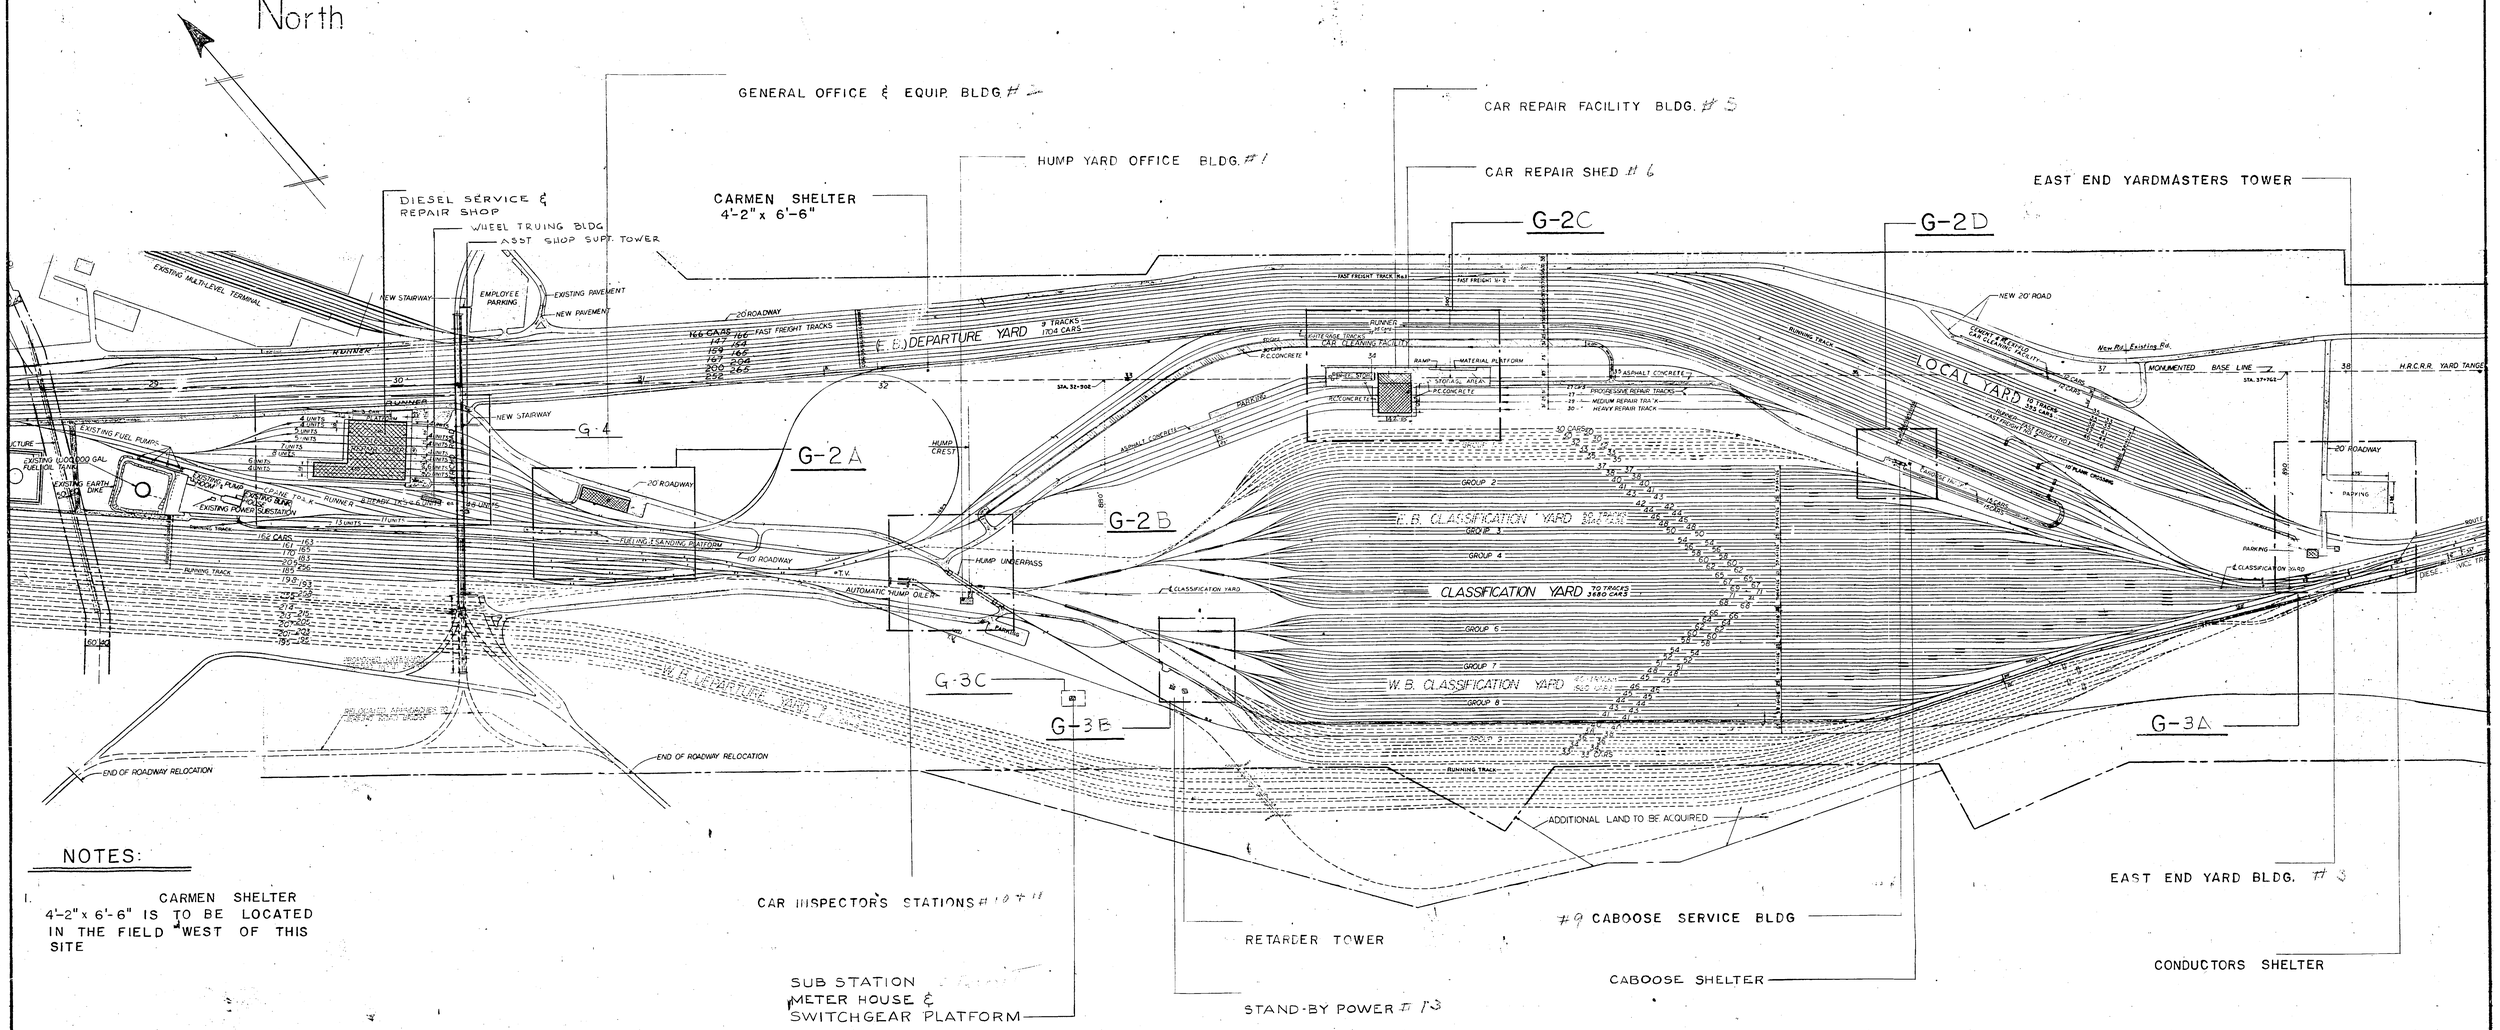

NOTES:

1. CARMEN SHELTER 4'-2" x 6'-6" IS TO BE LOCATED IN THE FIELD WEST OF THIS SITE

CAR INSPECTOR'S STATIONS # 10 + 11

SUB STATION METER HOUSE & SWITCHGEAR PLATFORM

RETARDER TOWER

STAND-BY POWER # 13

9 CABOOSE SERVICE BLDG

CABOOSE SHELTER

EAST END YARD BLDG. # 3

CONDUCTORS SHELTER

REVISION NO.	DATE	DESCRIPTION	BY
1	8/15/67	GENERAL REVISIONS	F.S.C.

NEW YORK CENTRAL SYSTEM

ALFRED E. PERLMAN YARD

SELKIRK, N.Y.

General Building Location Plan

OFFICE OF CHIEF ENGINEER — NEW YORK, N. Y.

RECOMMENDED: W. C. Hahn, Chief

APPROVED: _____ CHIEF ENGINEER

DATE	MAY 15 1967
SCALE	1" = 300'
DRAWN BY	HL
CHECKED BY	JP
INDEX NO.	94137
SHEET NO.	G - 1

0 INCHES 1 2

3837 TOWN OF BETHLEHEM W-15

W-15

DEFIANCE NO. 1000H 8x8