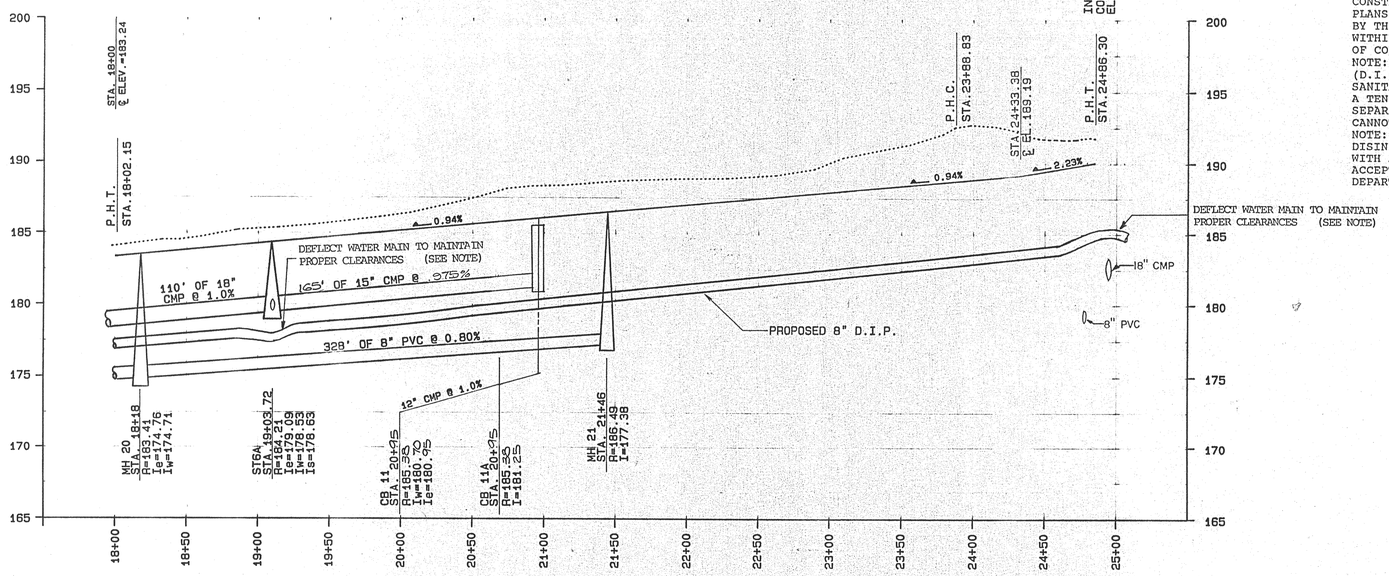

℄ PROFILE OF FIELDS END DRIVE

SCALE: HORIZ. 1"=50'
VERT. 1"=5'

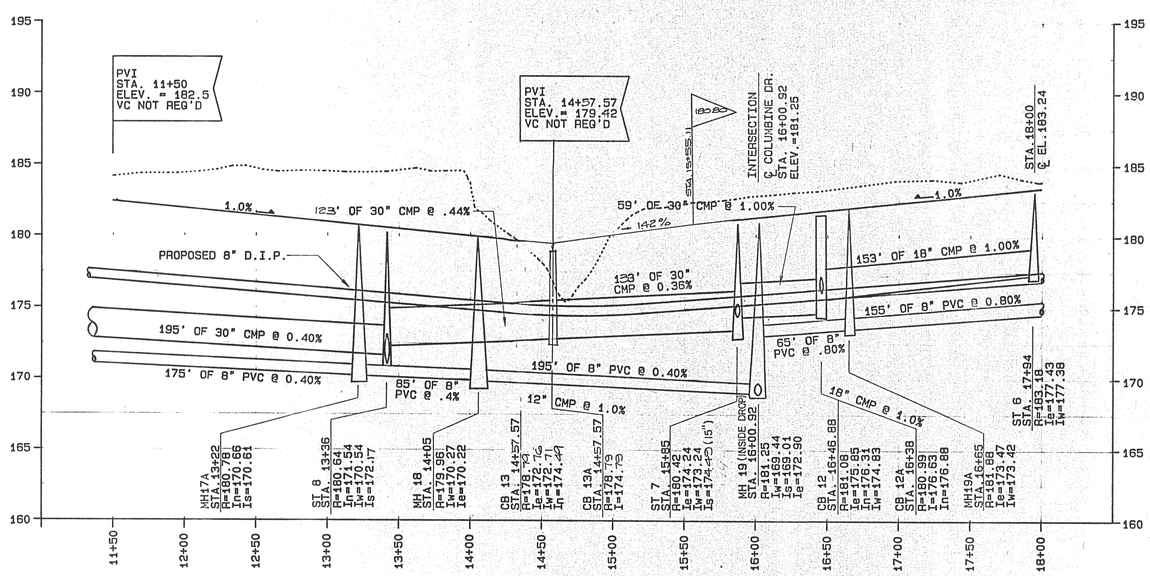

℄ PROFILE OF FIELDS END DRIVE

SCALE: HORIZ. 1"=50'
VERT. 1"=5'

NOTE: SEWER LINES ARE TO BE INSTALLED UNDER THE SUPERVISION OF A NEW YORK STATE LICENSED PROFESSIONAL ENGINEER. ENGINEER SHALL SUBMIT A CERTIFICATE STATING THAT THE CONSTRUCTED FACILITIES HAVE BEEN CONSTRUCTED IN ACCORDANCE WITH THE APPROVED PLANS. CERTIFICATION MUST BE RECEIVED BY THE ALBANY COUNTY HEALTH DEPARTMENT WITHIN SIXTY (60) DAYS FROM THE COMPLETION OF CONSTRUCTION.
NOTE: WATER QUALITY-TYPE PIPE MATERIAL (D.I.P. OR PVC SDR 26) MUST BE UTILIZED FOR SANITARY AND STORM SEWERS IN AREAS WHERE A TEN FOOT HORIZONTAL OR 18" VERTICAL SEPARATION DISTANCE FROM WATER MAINS CANNOT BE MAINTAINED.
NOTE: ALL WATER MAINS ARE TO BE INSTALLED, DISINFECTED, AND TESTED IN ACCORDANCE WITH AWWA STANDARD C601 OR OTHER METHOD ACCEPTABLE TO THE ALBANY COUNTY HEALTH DEPARTMENT.

SCALE
0 5 1 2 3
KEY PLAN

NOTES

ALL CONSTRUCTION DISTURBANCES ON STATE OR PRIVATE LAND TO BE RESTORED BY CONTRACTOR

UNAUTHORIZED ALTERATIONS OR ADDITIONS TO THIS DOCUMENT IS A VIOLATION OF SECTION 7209 SUBDIVISION 2 OF THE NEW YORK STATE EDUCATION LAW

REVISIONS

DATE	BY	DESCRIPTION	SYMBOL
12/89	JB	UTILITIES EDITED PER FINAL GRADING	
3/12/90	JB	FINAL REVISIONS	NONE
4/19/90	JB	DOH EDITS	NONE
2-11-93	JB	Revisions per Town of Bethlehem Engineering Department review	

J. KENNETH FRASER
AND ASSOCIATES, P.C.
CONSULTING ENGINEERS
RENSSELAER, NEW YORK

LANDS FORMERLY OF
R & R
ASSOCIATES
NOW
THE MEADOWS AT BETHLEHEM, A NEW YORK PARTNERSHIP AND YORK LAND DEVELOPMENT CORPORATION

THE MEADOWS
SUBDIVISION

0 INCHES 1 2
1321 TOWN OF BETHLEHEM \U-27

TOWN OF BETHLEHEM
NEW YORK

RECEIVED
FEB 12 1993

SCALE: AS NOTED

STATE OF NEW YORK
JAMES K. FRASER JR.
LICENSED PROFESSIONAL ENGINEER
42624

PROJ. ENG'R: JFB
DRAWN BY: HLW
ASSEMBLED BY: EJS
CHECKED BY: JKF

REF. NO. 238645.015

SHEET TITLE:
PROFILE-FIELDS END DRIVE

DATE: JANUARY 1987 SHEET 15 OF 26