NOTE:
SEE NYSDOT HIGHWAY PLANS
PREPARED BY SEAR-BROWN FOR ALL
WORK WITHIN ALL RIGHT-OF-WAYS.

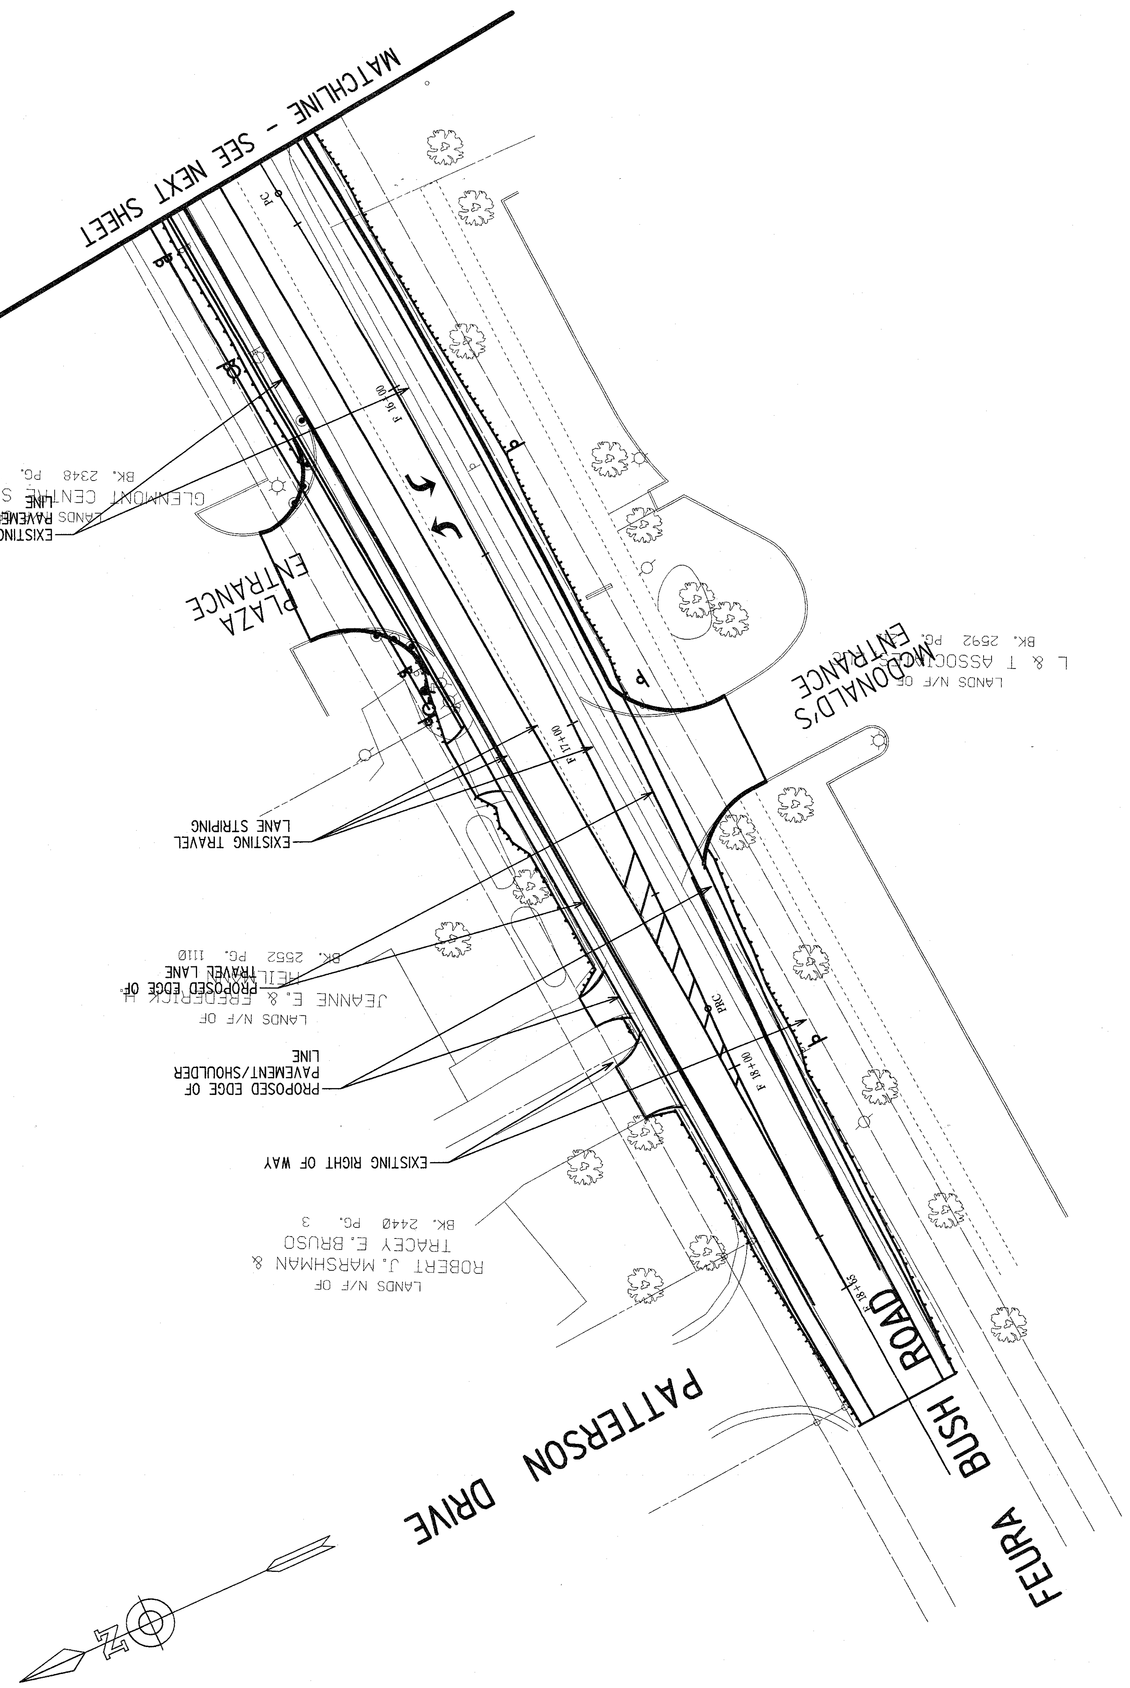

PROJECT NO.	DRAWING NO.
16046	SE R1

PROJECT
BETHLEHEM TOWN CENTER
GLENMONT, NEW YORK
NIGRO COMPANIES

TITLE OF DRAWING
CONCEPT PLAN FOR ROADWAY IMPROVEMENTS

SEAR·BROWN
100 Great Oaks Boulevard
Albany, N.Y. 12203-7905
(518) 464-1717
Fax:(518) 464-0767
www.searbrown.com

LICENSED PROFESSIONAL ENGINEER PAUL STEPHEN BENNETT STATE OF NEW YORK

PROJECT ENGINEER/ARCHITECT
L. MERMIN
PROJECT MANAGER
T. PALLARDO
DRAWN BY
P. BALASCO
SCALE
1" = 20'
FIRST ISSUE DATE
5/24/2001

COPYRIGHT©2003
SEAR-BROWN
THE ARCHITECTURAL WORK, INCLUDING ALL PLANS, SPECIFICATIONS, BIDDING DOCUMENTS, PROPOSALS, REPORTS, DESIGNS, DRAWINGS, LANDSCAPE ARCHITECTURAL WORK AND ANY OTHER PROFESSIONAL WORK PRODUCED BY SEAR-BROWN, AS INSTRUMENTS OF SERVICE, IS AND SHALL REMAIN THE PROPERTY OF SEAR-BROWN. NO PART THEREOF MAY BE COPIED, DISTRIBUTED, DISCLOSED OR USED FOR ANY PURPOSE WITHOUT THE PRIOR WRITTEN CONSENT OF SEAR-BROWN.

ANY LICENSEE WHO ALTERS THIS DOCUMENT SHALL STAMP THE ALTERED DOCUMENT WITH HIS OR HER SEAL AND THE WORDS "ALTERED BY" FOLLOWED BY HIS OR HER SIGNATURE AND SPECIFIC DESCRIPTION OF THE ALTERATION.

NO.	REVISIONS	DATE	BY
0			
1	VARIOUS PER TOWN 6/1/01 COMMENTS	6/25/01	PEB
2	VARIOUS PER TOWN/UTILITIES,GRADING	8/07/01	PEB
3	VARIOUS PER NORTH RETAIL CHANGE	8/22/01	PEB
4	VARIOUS PER TOWN	10/04/01	PEB
5	VARIOUS PER TOWN	10/29/01	PEB
6	VARIOUS PER H.L.C. BLDG., REST., ISLDS	11/29/01	PEB
7	VARIOUS PER COND. APPR.	3/09/03	PEB
8	VARIOUS PER COND. APPR.	2/11/03	PEB
9	VARIOUS PER COND. APPR.	2/06/03	PEB
10	H.L.C. BLDG. VARIOUS PER COND.	11/25/02	PEB
11	NORTH WETLAND MITIGATION, ZONE 3		
12	PHASING AND LOT DIVISION PLANS	8/14/02	PEB
13	PHASING PLANS PER TOWN COMM.	7/23/02	PEB
14	PHASING AND LOT DIVISION PLANS	7/15/02	PEB
15	PHASING AND LOT DIVISION PLANS	6/18/02	PEB
16	VAR. PER 1/17/02 TOWN COM. LETTER	2/28/02	PEB
17	VAR. PER TOWN. PROFILE SHTS. ADDED	1/10/02	PEB
18	WATERLINE NORTHSIDE TO 10"		
19	VAR. PER TOWN/TENANTS; WETLAND G	12/31/01	PEB

Drawing Parameters
Plotted By: bnoonan
Plotted On: N:\Projects\Nigro\Bethlehem\Concept\Concept.dwg
Date/Time: 01/31/2003 04:19:55 PM
Plot Config: 4MIL-PLTCFG

Autoplot
Template: DEFAULT
Date/Time: 00/00/00
Index: FC0147