Planning Approval
PriortoHTE_SPA060A8

1 COLORED ELEVATIONS
1/32" = 1'-0"

2 NORTH ELEVATION
1/32" = 1'-0"

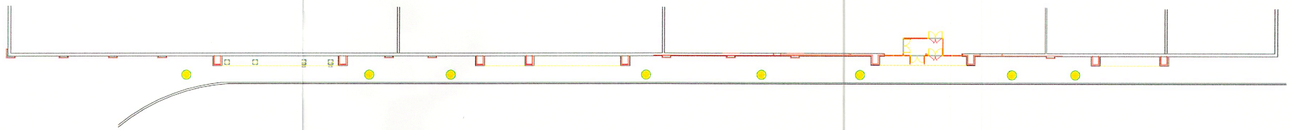

3 PARTIAL FLOOR PLAN
1/32" = 1'-0"

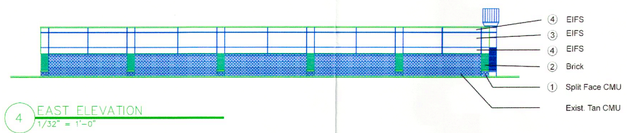

4 EAST ELEVATION
1/32" = 1'-0"

1. Split Face CMU - Tan
2. Brick - Brownish
3. EIFS - Medium Brown
4. EIFS - Light Tan
5. EIFS - Medium Tan

INCHES 0 1 2
Town of Bethlehem, NY

PLANNING BOARD
TOWN OF BETHLEHEM
ALBANY COUNTY, NEW YORK
This Site Plan Approved.
Title Chairman
SPA 60-A8
Date 12-12-05

RECEIVED
DEC - 1 2005
PLANNING BOARD
TOWN OF BETHLEHEM

Special Information:

IT IS UNDERSTOOD THAT ANY WARRANTY INFORMATION CONCERNING EQUIPMENT INSTALLED MUST BE FORWARDED TO THE OWNER AND THAT ANY AND ALL CONTRACTORS SHALL GUARANTEE THEIR WORK FOR A PERIOD OF ONE YEAR FROM THE DATE OF OWNERS ACCEPTANCE.

NOTICE

UNAUTHORIZED ALTERATIONS OF THIS DOCUMENT ARE IN VIOLATION OF SECTION #7209 OF THE STATE EDUCATION LAW.

Drawing Revisions:

No.	DATE	BY	REMARKS
No. 1	11/10/05		ADDED 9W ELEV. ADDED BRICK PILASTERS

Property No.: 4005

Status:

Area: SF

Property: GLENMONT PLAZA
ROUTE 9W AND FEURA BUSH RD.
GLENMONT, NEW YORK

Tenant: FACADE RENOVATION

Title: ELEVATIONS PARTIAL PLAN

BENDERSON DEVELOPMENT COMPANY, LLC.
570 Delaware Ave. Buffalo, N.Y. 14202
(716) 886-0211

Drawn By: JM

Checked By: J.A.R.

Date: NOV. 10, 2005

Drawing No. A1