Planning Approval
09-00100003_SPA110C

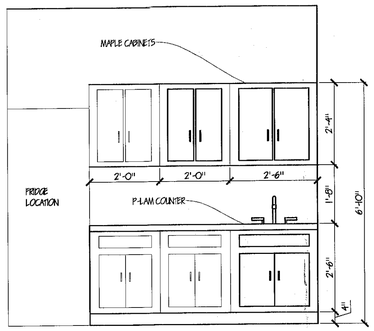

4 CABINET ELEVATIONS
N.T.S.

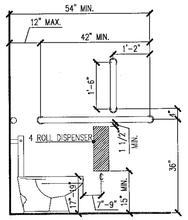

2 TOILET ELEVATIONS
N.T.S.

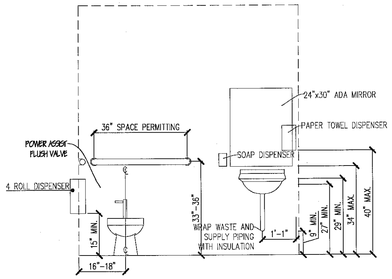

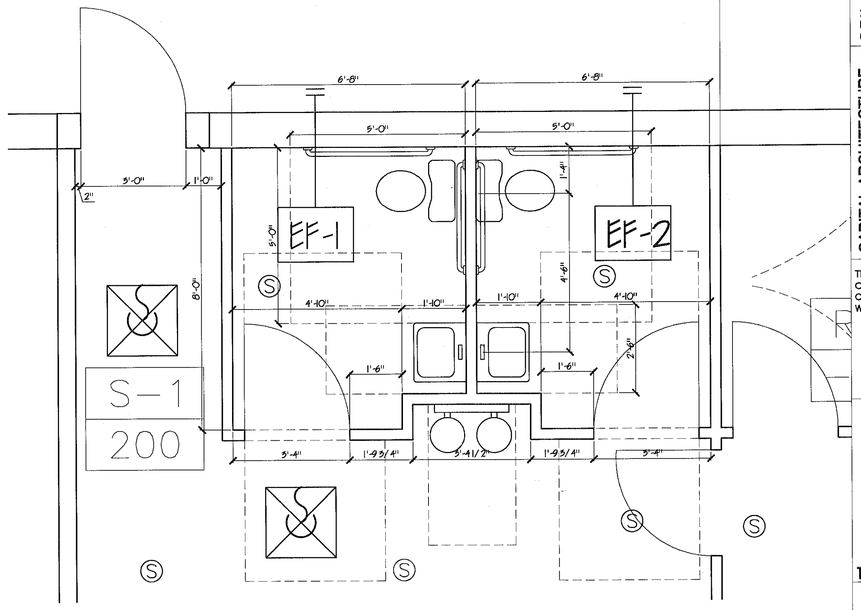

1 ENLARGED TOILET PLAN
1/2"=1'-0"

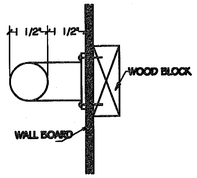

5 GRAB BAR DETAIL
N.T.S.

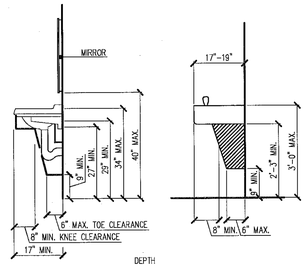

3 SINK AND WATER COOLER SECTION
N.T.S.

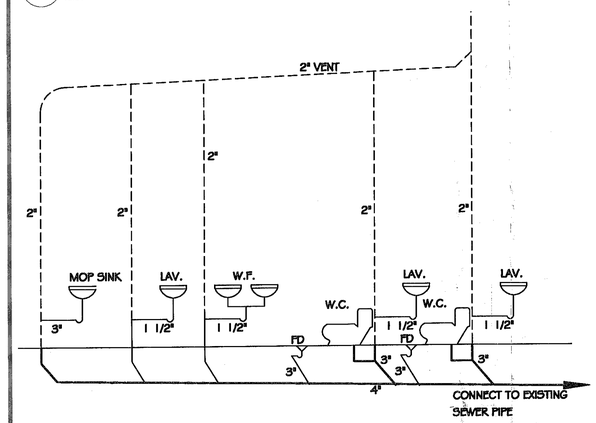

6 PLUMBING RISER DIAGRAM
N.T.S.

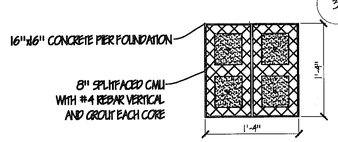

7 CONCRETE PIER DETAIL
N.T.S.

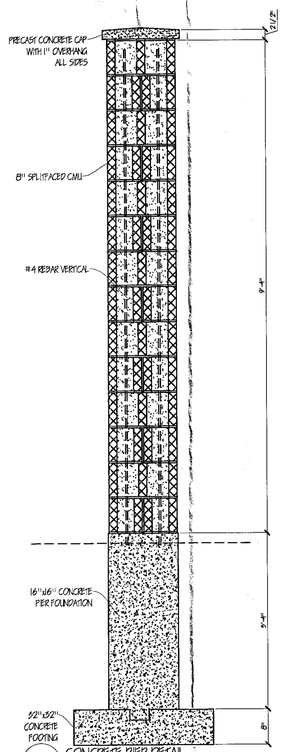

8 CONCRETE PIER DETAIL
N.T.S.

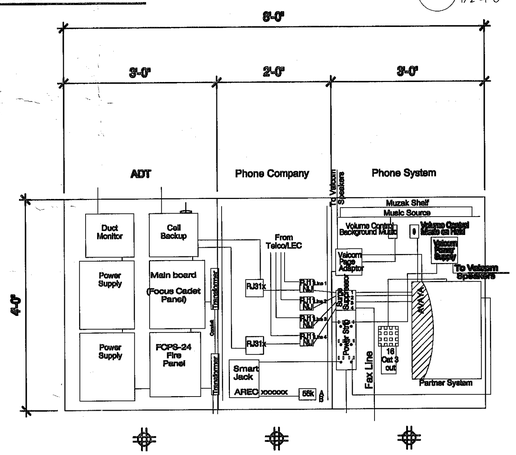

8 PHONE BOARD
N.T.S.

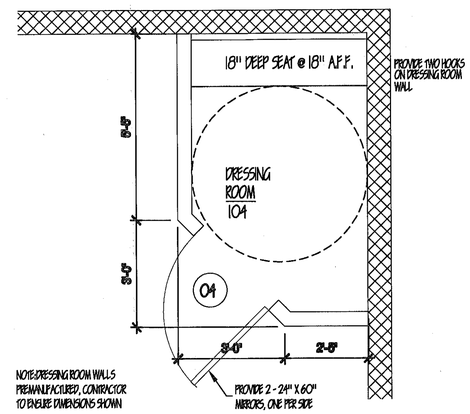

NOTE: DRESSING ROOM WALLS PREMANUFACTURED, CONTRACTOR TO ENSURE DIMENSIONS SHOWN

7 ENLARGED DRESSING ROOM PLAN
1/2"=1'-0"

INCHES
Town of Bethlehem, NY

PLANNING BOARD
TOWN OF BETHLEHEM
ALBANY COUNTY, NEW YORK
This Site Plan Approved.
Title Chairman
SPA110 Amendment C
Date 7-13-09

TRACTOR SUPPLY COMPANY

200 Powell Place
Brentwood, Tennessee 37027
615.366.4200

CAPITAL ARCHITECTURE
2390 WESTERN AVENUE
GUILDERLAND, NEW YORK 12084
518 867 4247 OFFICE
518 861 7040 FAX
518 253 1442 CELL

THIS WORK WAS PREPARED BY ME OR UNDER MY SUPERVISION AND CONSTRUCTION OF THIS PROJECT WILL BE UNDER MY OBSERVATION.

TSC

TRACTOR SUPPLY COMPANY

TRACTOR SUPPLY
329 GLENMONT ROAD
GLENMONT, NY
DETAILS

This drawing and the design shown is the property of TSC. the reproduction copying or use of this drawing without their written consent is prohibited and any infringment is subject to legal action

Job Number:
Date: 1 JULY 09
Revisions: 7 JULY 09
Drawn By:
Checked By:
Sheet Number: A6

COPYRIGHT PROTECTED: THIS WORK IS PROTECTED UNDER THE 1990 ARCHITECTURAL WORKS COPYRIGHT PROTECTION ACT AND ANY REVISIONS THEREOF