Planning Approval
PriortoHTE_SPA130

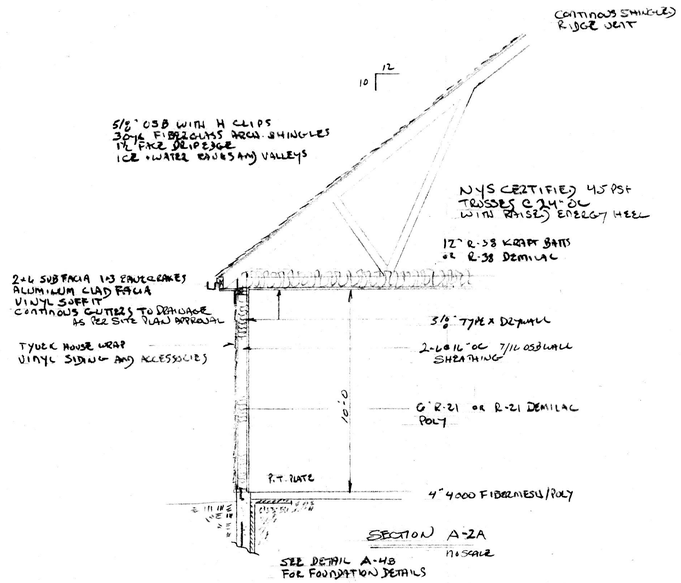

SECTION A-2A
1/4" = 1'-0"

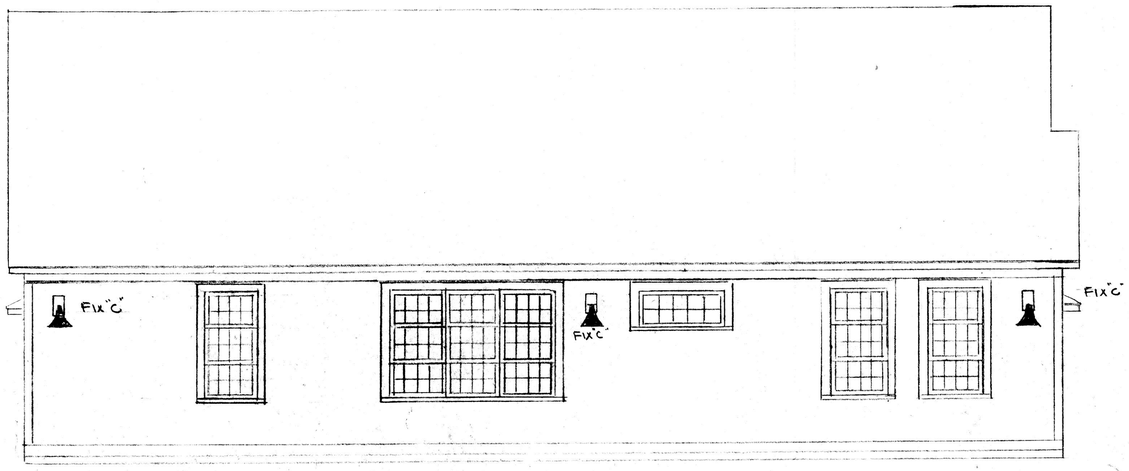

SOUTH SIDE ELEVATION
1/4" = 1'-0"

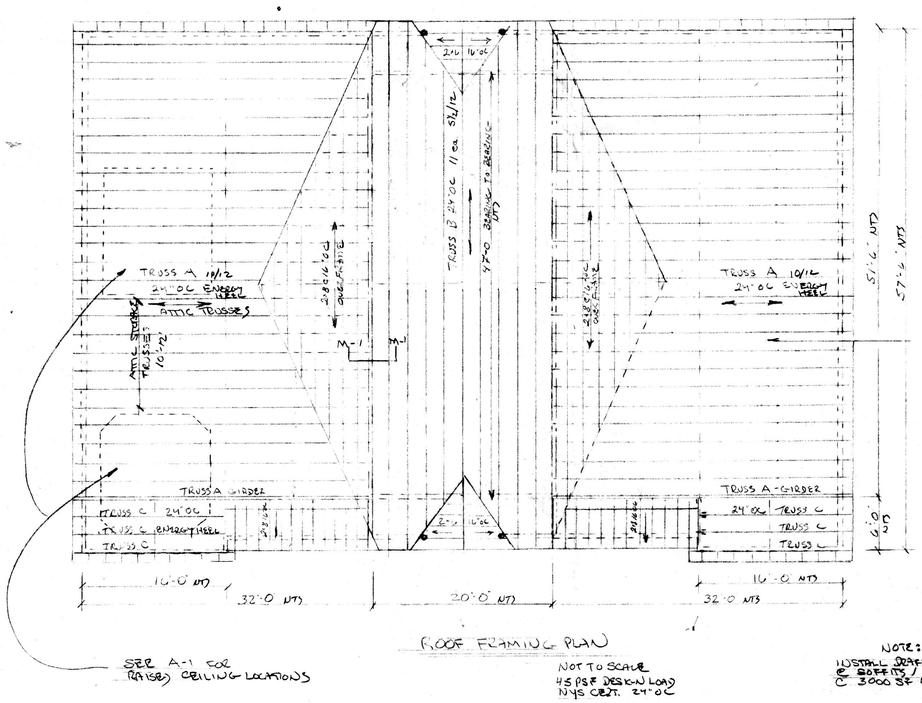

PROVIDE ATTIC ACCESS PANEL @ LOCATION TBD WITH LINE CONTINUE TO ALL CONCEALED ATTIC SPACES

ROOF FRAMING PLAN
NOT TO SCALE
45 PSF DESIGN LOAD
NYS CERT. 24" OC

NOTE:
INSTALL DRAFT STOPS
@ SOFFITS / OVERHANGS & ENTRANCES
@ 3000 SF MAX AREA SEPARATIONS

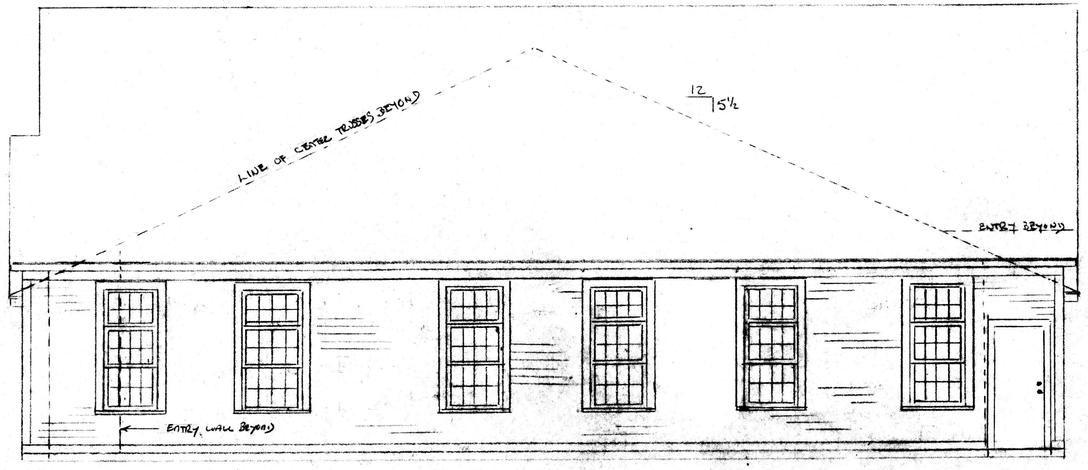

NORTH SIDE ELEVATION
1/4" = 1'-0"

INCHES
Town of Bethlehem, NY

PLANNING BOARD
TOWN OF BETHLEHEM
ALBANY COUNTY, NEW YORK
This Site Plan Approved.
Title Chairman
SPA 130
Date 6/1/07

KEYSTONE PROFESSIONAL CENTER
5 ELM AVENUE DELMAR NY

SCALE: 1/4" = 1'-0"	APPROVED BY REV 6-4-07	DRAWN BY
DATE: 5-26-06	REV 11-30-06 REV 3-10-07	SKTD
KEYSTONE BUILDERS INC 388 KENWOOD AVE DELMAR NY		
ELEVATIONS / ROF PLAN		DRAWING NUMBER A 2 of 4

NATIONAL PRINTWEST NO. 185A-24X36