Planning Approval
07-00100002_SPA136

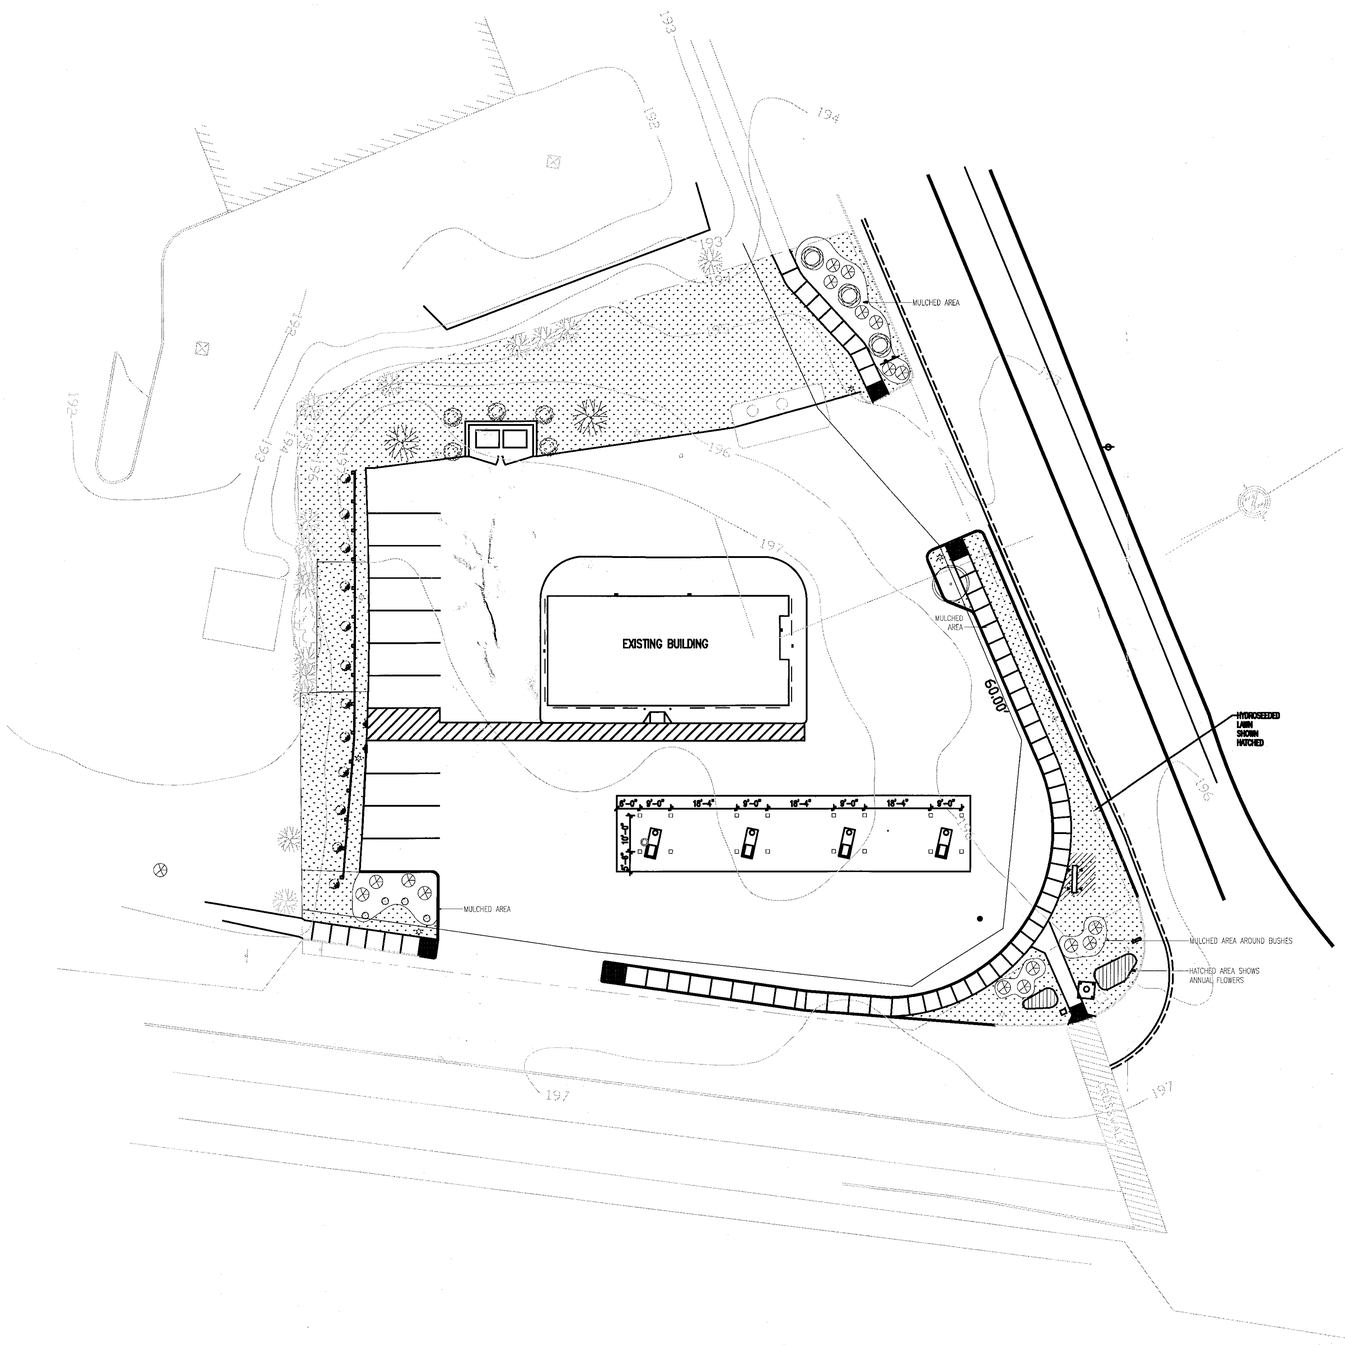

1 LANDSCAPE AND LIGHTING PLAN
1"=20'

LIGHTING LEGEND			
SYMBOL	TYPE OF LIGHT	WATTAGE	# OF NEW FIXTURES	# OF EXISTING FIXTURES
	SINGLE BULB FLOURESCENT LIGHT EXISTING	32W	4	12
	SECURITY WALL PACK EXISTING	60W	0	5
	8' WALL SCONCE ORIGINS 75P30W	120V HID	2	0
	UNDER CANOPY METAL HALIDE ENCORE	250W	16	0
	POLE LAMP CITATION CT2V	250W	4	5
	GOOSNECK LAMP PWSV930	50W	4	0

BOTANICAL NAME	COMMON NAME	SIZE	# OF PLANTS	EVERGREEN	SYMBOL
PAXISTIMA MYRSINITES	OREGON BOXLEAF	24"	3	NO	
CAMAROSTAPHYLIS DIVERSIFOLIA	SUMMER HOLLY	24"	17	NO	
RHODODENDRON CAROLINIANUM	AZALEA	24"	4	NO	
TAXUS BACCATA L.	ENGLISH YEW	24"	12	YES	
FRAXINUS PENNSYLVANICA	WHITE ASH	2" DIA.	2	NO	
THUJA OCCIDENTALIS	ARBORVITAE	24"	5	NO	
PYRUS CUMMUNIS	PEAR TREE	2"	1	NO	

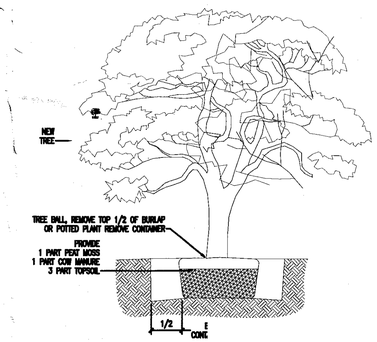

2 PLANTING DETAIL
N.T.S.

INCHES
Town of Bethlehem, NY

PLANNING BOARD APPROVAL
TOWN OF BETHLEHEM
ALBANY COUNTY, NEW YORK
This Site Plan Approved.
Title Chairman SPA 136
Date 4/1/08

CAPITAL ARCHITECTURE
37 DAVIS AVENUE
ALBANY, NEW YORK 12203
253-1442

THIS WORK WAS PREPARED BY ME OR UNDER MY SUPERVISION AND CONSTRUCTION OF THIS PROJECT WILL BE UNDER MY OBSERVATION.

GLENMONT MOBIL

415 ROUTE 9W
GLENMONT, NY

LANDSCAPE AND LIGHTING PLAN

REVISIONS:
24 APRIL 07
1 JUNE 07
14 AUGUST 07
21 SEPTEMBER 07
22 MARCH 08

SCALE: AS NOTED
DATE: 22 SEPTEMBER 07
DRAWN: AJD
SHEET# SHEET 2 OF 11

COPYRIGHT PROTECTED: THIS WORK IS PROTECTED UNDER THE 1990 ARCHITECTURAL WORKS COPYRIGHT PROTECTION ACT AND ANY REVISIONS THEREOF