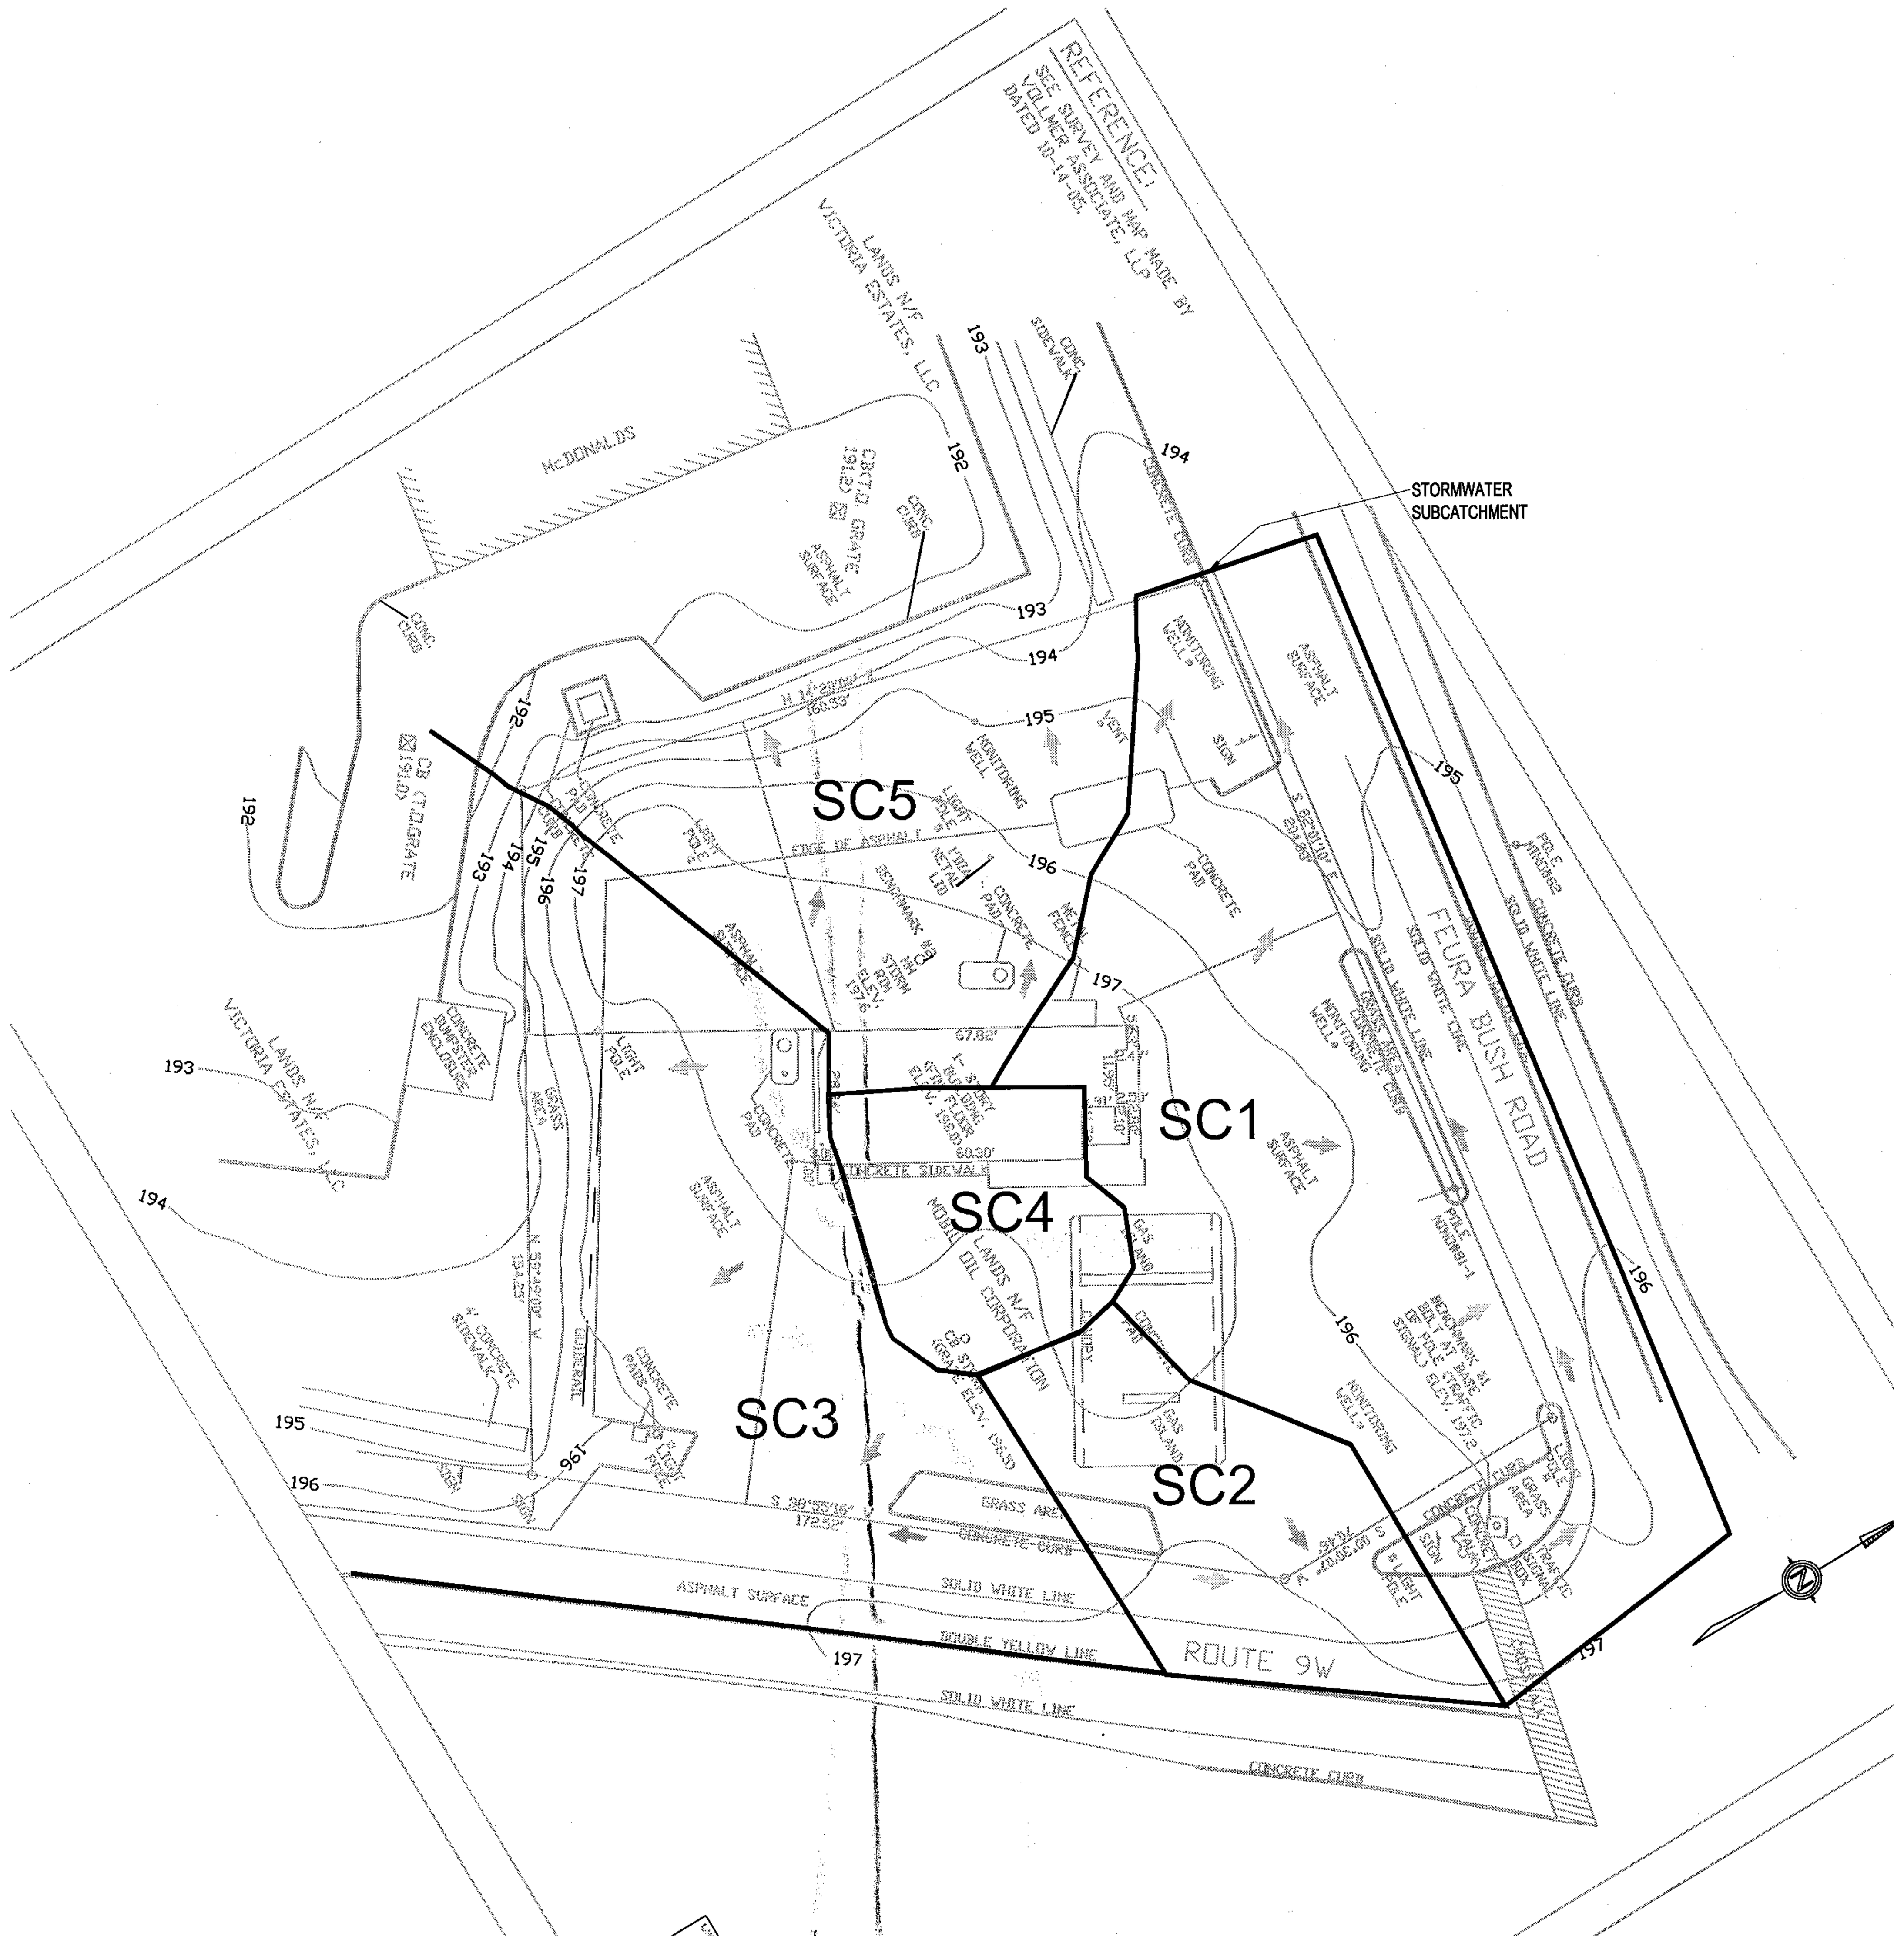

1 SW1B PRE-DEVLOPMENT CONDITIONS
SCALE: 1'=30'

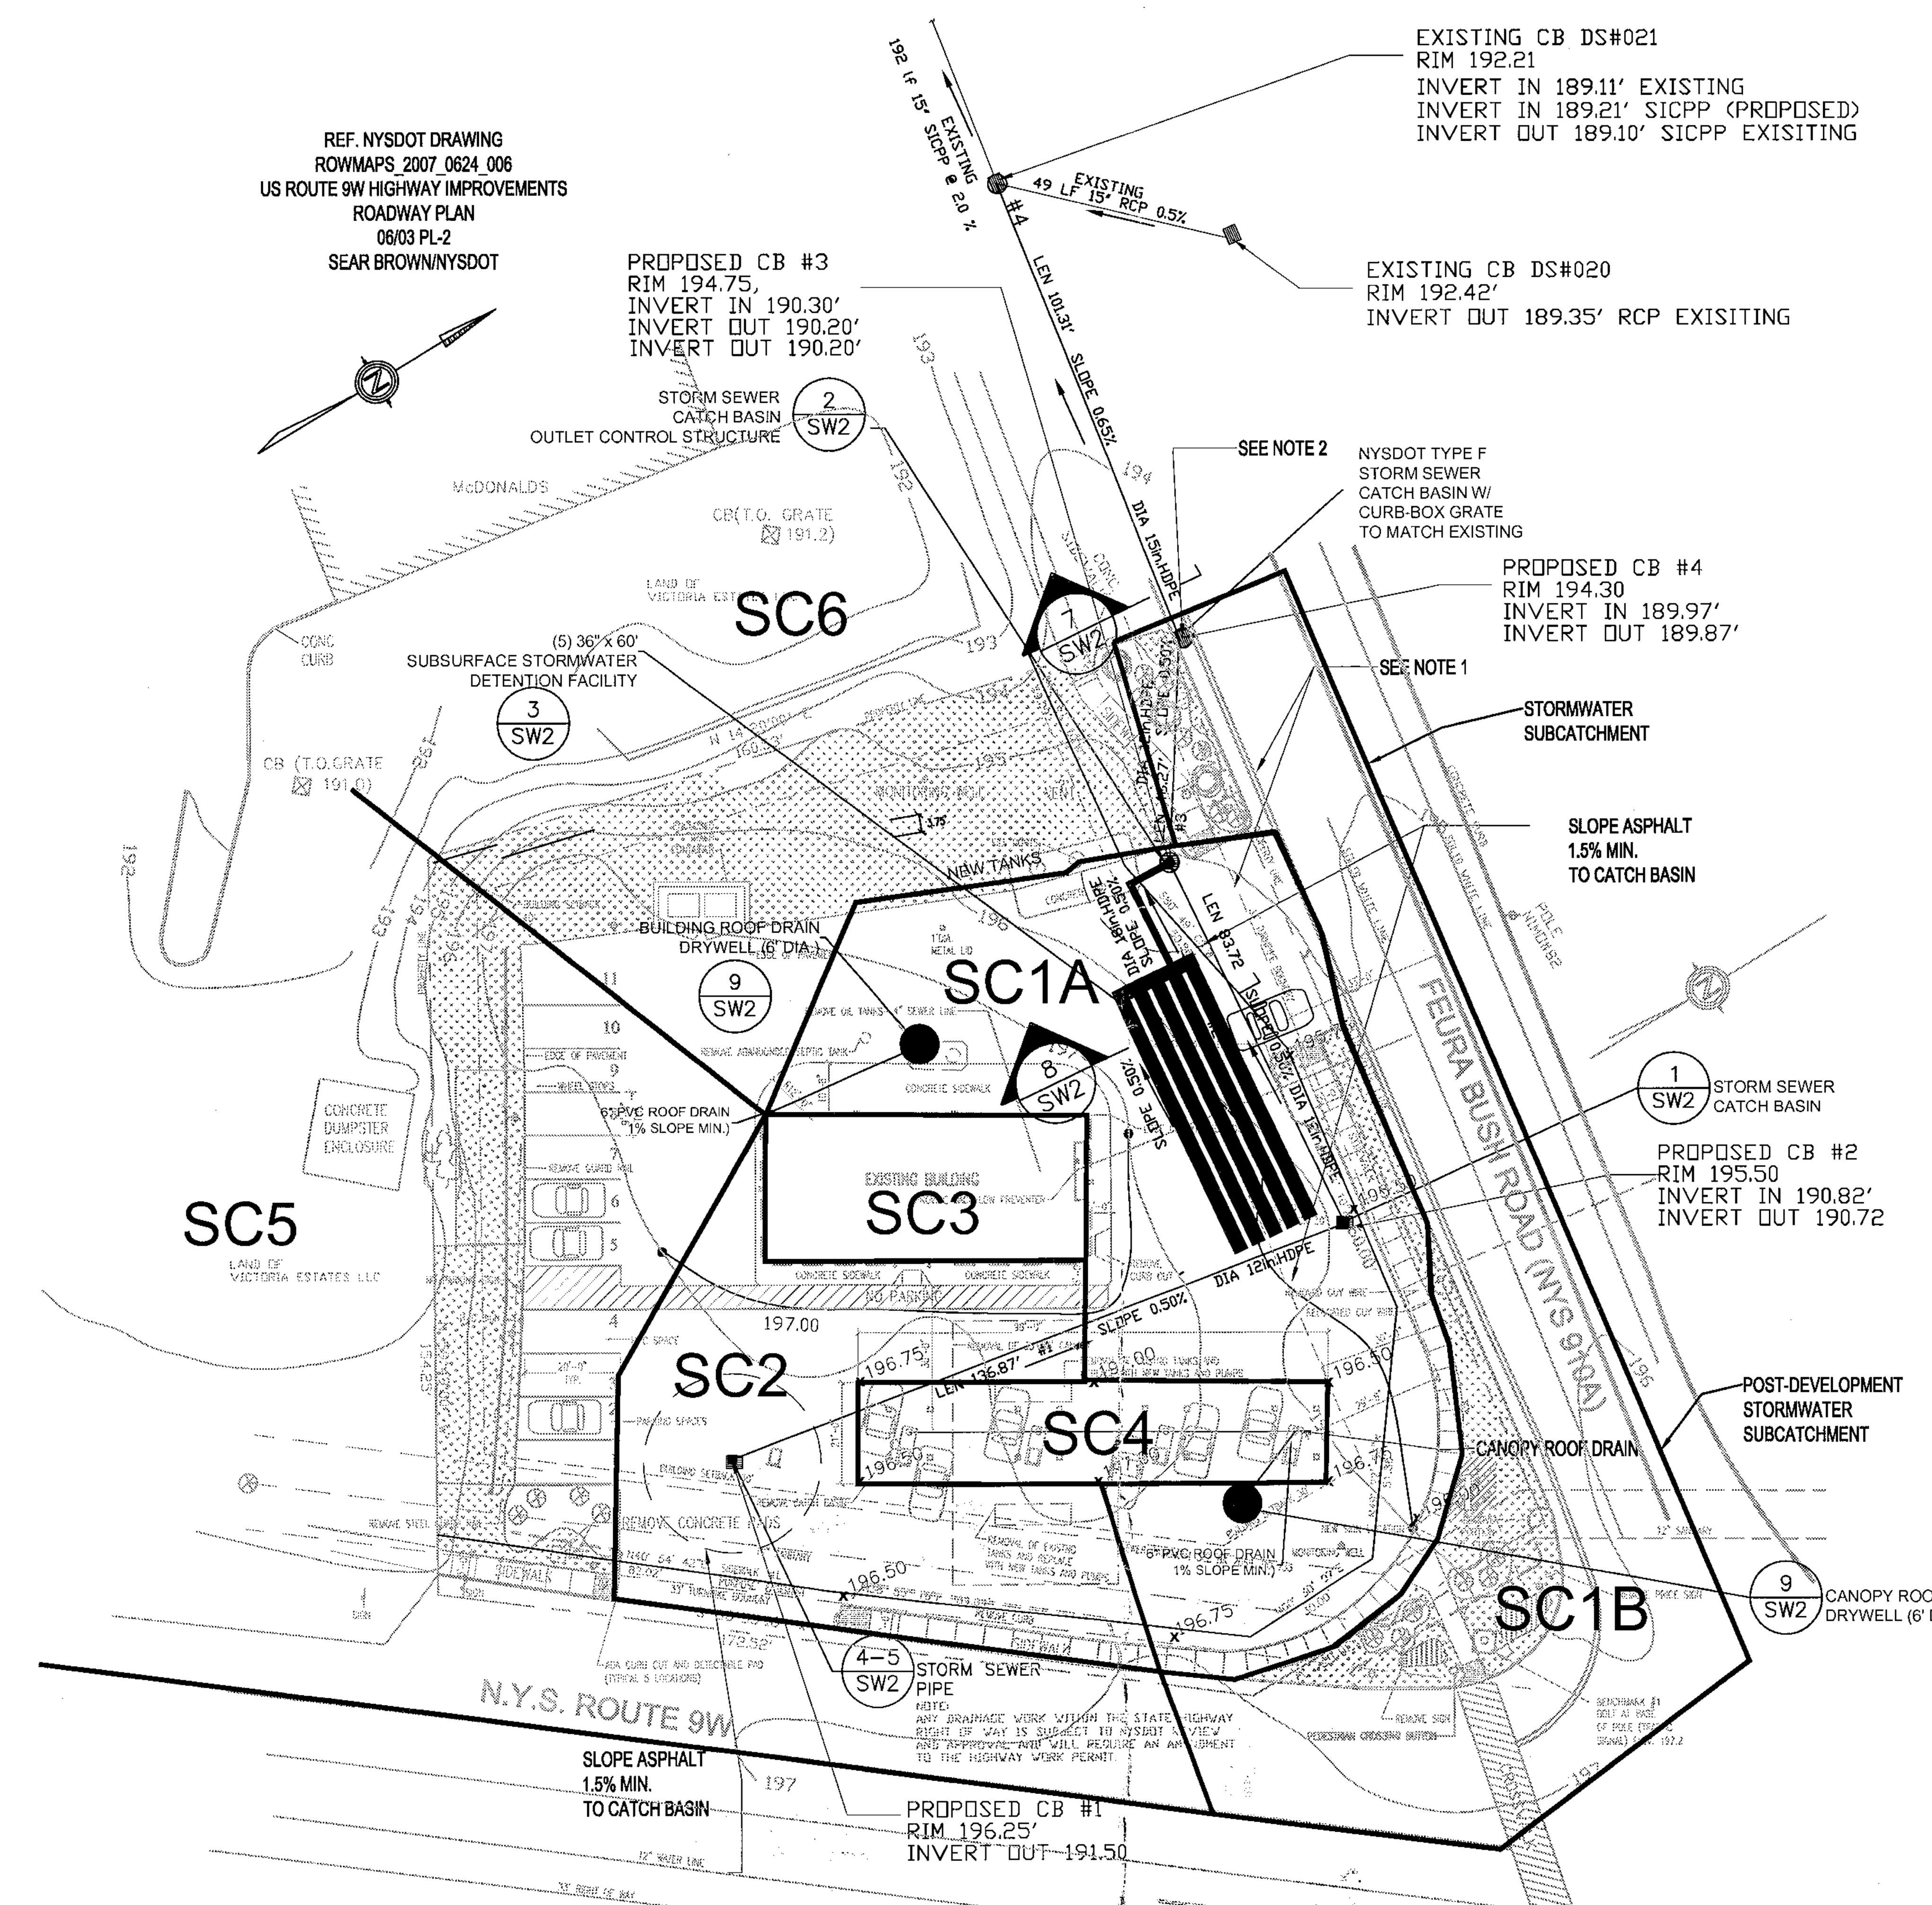

2 SW1B POST-DEVLOPMENT CONDITIONS
SCALE: 1'=30'

0 INCHES 1 2
Town of Bethlehem, NY

PLANNING BOARD APPROVAL

PLANNING BOARD
TOWN OF BETHLEHEM
ALBANY COUNTY, NEW YORK

This Site Plan Approved.

Title Chairman
SPA 136

Date 4/1/08

ALL RIGHTS RESERVED. COPY OR REPRODUCTION OF THIS PLAN OR ANY PORTION, THEREOF IS PROHIBITED WITHOUT THE WRITTEN PERMISSION OF THE DESIGN ENGINEER, SURVEYOR, OR ARCHITECT.

ALTERATION OF THIS DRAWING, EXCEPT BY A LICENSED P.E. IS ILLEGAL. ANY ALTERATION BY A P.E. MUST BE INDICATED AND BEAR THE APPROPRIATE SEAL, SIGNATURE AND DATE OF ALTERATION.

Crescent Environmental Engineering, P.C.

301 Nott Street
Schenectady, NY 12305
(518) 377-7377

CRESCENT ENVIRONMENTAL

rev.	date	description
1	3/12/08	UPDATED BASE PLAN

GLENMONT MOBIL
415 ROUTE 9W

STORMWATER MANAGEMENT PLAN

Town of Bethlehem, Albany County, New York

drawn AJM	checked
date 10/1/07	scale AS SHOWN
project no. 07-042	
sheet no. **SW1B**	**9 of 11**