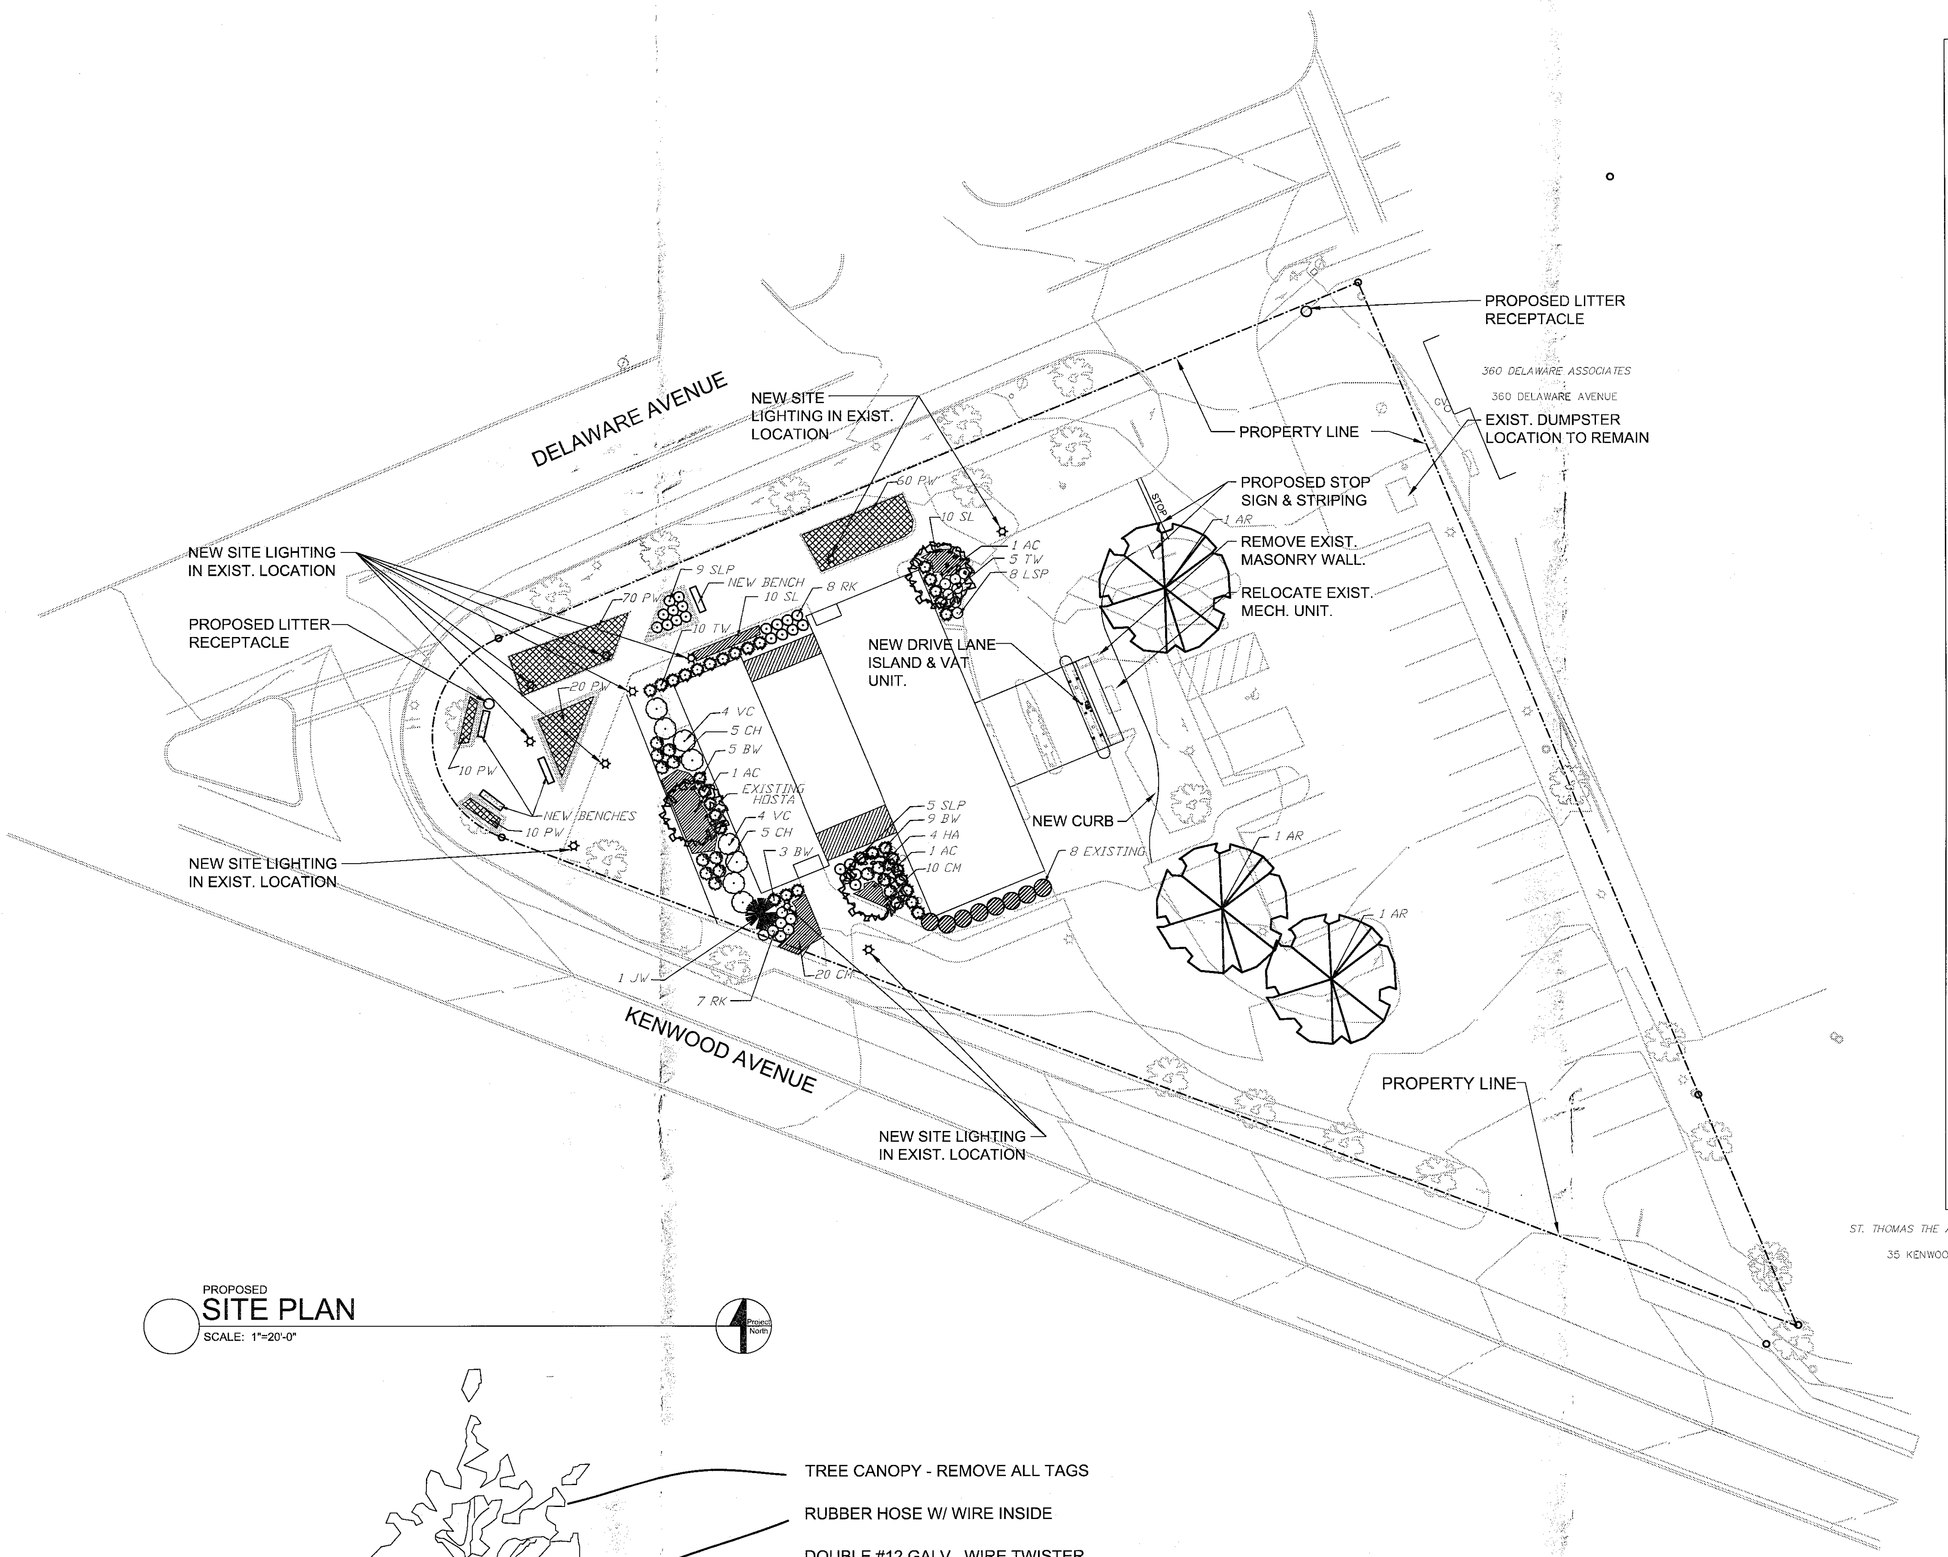

PROPOSED
SITE PLAN
SCALE: 1"=20'-0"

PLANT LIST

TREES

Symbol	Quantity	Botanical Name	Common Name	Size	Remarks
AR	3	Acer X. 'Franksred'	Red Sunset Maple	3" cal	
AC	3	Amelanchier Canadensis	Serviceberry	8' ht	Multi-Stem

SHRUBS

Symbol	Quantity	Botanical Name	Common Name	Size	Remarks
BW	17	Buxus M. 'Winter Gem'	Boxwood Winter Gem	18" No. 5	
CH	10	Clethra a. 'Hummingbird'	Hummingbird Summersweet	15" No.3	
HA	4	Hydrangea a. 'Annabelle'	Annabelle Hydrangea	No.7	
JW	1	Juniperus s. 'Wilchita Blue'	Wilchita Blue Juniper	48" BB	
LPS	23	Spiraea J. 'Little Princess'	Little Princess Spirea	18" No. 3	
RK	15	Rosa 'Knock Out'	Knock Out Rose	No. 3	
TW	15	Taxus X. 'Wardii'	Wards Yew	24" BB	
VC	8	Viburnum Carlesii	Korean Spice Viburnum	36" BB	

PERENNIALS/GROUNDCOVERS

Symbol	Quantity	Botanical Name	Common Name	Size	Remarks
CM	30	Coreopsis V. 'Moonbeam'	Moonbeam Coreopsis	No. 1	18" o.c.
SL	20	Hemerocallis 'Stella Doro'	Stella Dora Lily	No. 1	18" o.c.
PW	170	Euonymus F. 'Colorata'	Purple Wintercreeper	No. 1	18" o.c.

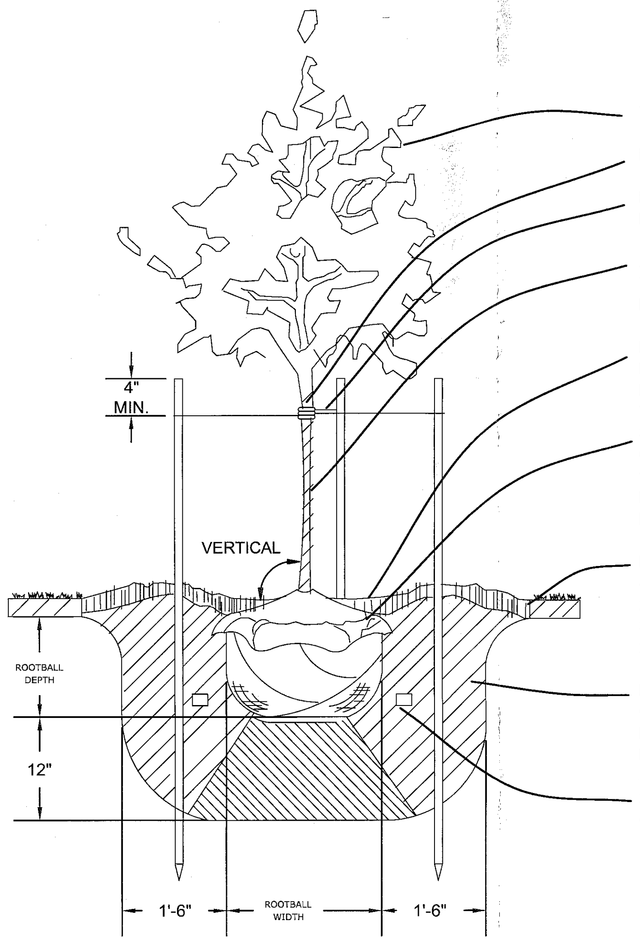

NOTE: DIMENSIONS GIVEN ON THIS DETAIL ARE BASED ON A 5-GALLON CONTAINER - REDUCE THESE DIMENSIONS BY 20% FOR 1 AND 2 GALLON PLANTS

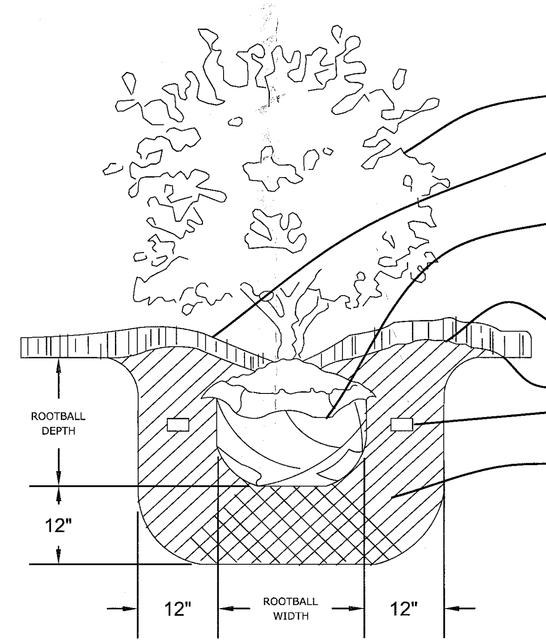

INCHES
Town of Bethlehem, NY

PLANNING BOARD APPROVAL:

PLANNING BOARD
TOWN OF BETHLEHEM
ALBANY COUNTY, NEW YORK
This Site Plan Approved.
Chairman
Title
SPR 187
Date 10/10/07

PLAN APPROVED BY: DATE:

vocon.
3142 Prospect Avenue
Cleveland, Ohio
44115-2612
T 216 588-0800
866 787-7021
F 216 588-0801
E vocon@vocon.com

WORKLEY Architects, Inc
D/B/A
vocon. architecture
Teamed with vocon. and Archteck for success

THORSON BAKER & Associates, Inc.
Consulting Engineers
3030 West Streetsboro Road
Richfield, Ohio 44286
(330) 659-6688 Ph.
(330) 659-6675 Fax

SEAL:
REGISTERED ARCHITECT JOHN C. WORKLEY 28244-1 STATE OF NEW YORK

I hereby certify that this drawing, plan, specification, or report was prepared by me or under my direct supervision and that I am a duly registered Architect (or Engineer, respectively) under the laws of the State of which govern this project. WARNING: per LAW No person may alter these documents unless person is, "or under the direct supervision of " the licensed architect (or Engineer, respectively). [including all copyrights]

Signature:

Registration No:

Date:

Proposed Tenant Improvement for:

KeyBank National Association - Northeastern Branch Modernization

370 Delaware Ave. (Four Corners)
Delmar, NY. 12054

KeyBank
2025 Ontario St., 4th Floor,
Cleveland, Ohio 44115

Submittals:

No.	Date	Description
1	JUNE 26, 2007	SITE PLAN REVIEW
2	AUG. 6, 2007	ISSUED FOR PERMIT
3	AUG. 23, 2007	ISSUED FOR BID
4	SEPT. 4, 2007	PLANNING BOARD REVIEW
5	SEPT. 13, 2007	PLANNING BOARD REVIEW

Revisions:

No.	Date	Description

Drawn by: DAS
Checked by: MJK
Job Number: 4989.01

Dwg. Phase: CONSTRUCTION DOCUMENTS

Sheet Title:

LANDSCAPE PLAN

Sheet Number:

LS-1