1 8-3.1 FRONT ELEVATION
SCALE: 1/8"=1'-0"

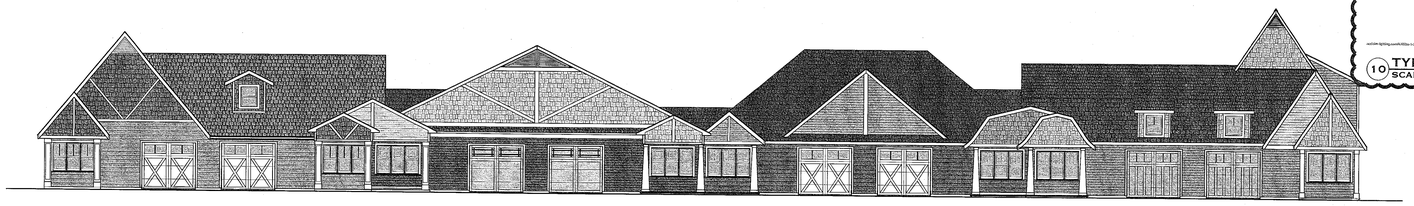

2 8-1.2 FRONT ELEVATION
SCALE: 1/8"=1'-0"

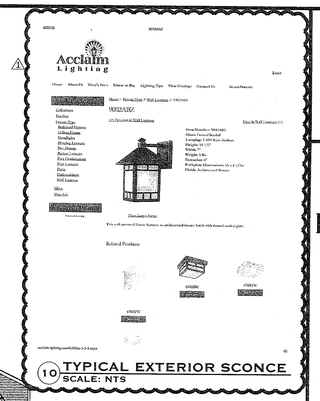

10 TYPICAL EXTERIOR SCONCE
SCALE: NTS

3 PROPOSED SIDE ELEVATION REVISION
SCALE: 1/8"=1'-0"

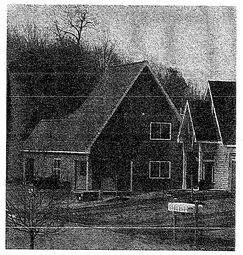

4 POND VIEW UNIT TO BE MODIFIED
SCALE: NTS

5 PROPOSED REAR ELEVATION REVISION
SCALE: 1/8"=1'-0"

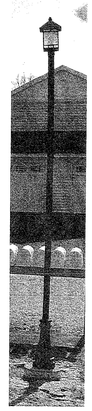

6 PROPOSED LIGHT POST
SCALE: NTS

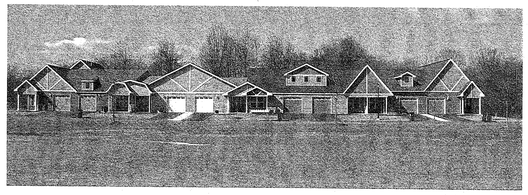

7 POND VIEW EXAMPLE IMAGE 1
SCALE: NTS

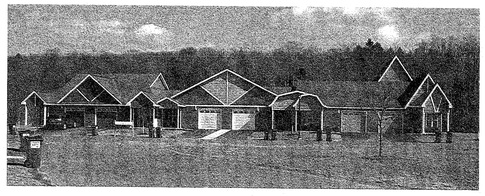

8 POND VIEW EXAMPLE IMAGE 2
SCALE: NTS

9 POND VIEW EXAMPLE IMAGE 3
SCALE: NTS

ARCHITECTURE
MASTER PLANNING

HUDSON DESIGN

1949 ROUTE NINE
GARRISON, NEW YORK 10524

PHONE: 845-424-4810
FAX: 845-424-4815

NEW RESIDENTIAL HOUSING:
VAN DYKE SPINNEY AT DELMAR
VAN DYKE ROAD
TOWN OF BETHLEHEM, NEW YORK
125
CONSULTANT:

THIS DRAWING, AS AN INSTRUMENT OF SERVICE, IS AND SHALL REMAIN THE PROPERTY OF THE ARCHITECT. THIS DRAWING SHALL NOT BE REPRODUCED, PUBLISHED, USED ON OTHER PROJECTS, USED FOR ADDITIONS TO THIS PROJECT, OR USED FOR COMPLETION OF THIS PROJECT BY OTHERS, EXCEPT BY AGREEMENT IN WRITING. COPYRIGHT © 2012. HUDSON DESIGN.

DATE: 20 MARCH 2012

REVISIONS:
PLANNING BOARD SUBMISSION
1 REVISION 1 BASED ON TOWN COMMENTS 26 JUNE 2012

PLANNING BOARD
TOWN OF BETHLEHEM
ALBANY COUNTY, NEW YORK
This Site Plan Approved.
Title Chairwoman
Date 9/23/12
SPA 165 A1

PROPOSED PLANS AND IMAGES

SK-1

125 - VAN DYKE SPINNEY - DELMAR, NEW YORK

INCHES
Town of Bethlehem, NY

Planning Approval
08-010308_SPA165A1