Planning Approval
08-0010008_SPA165A2

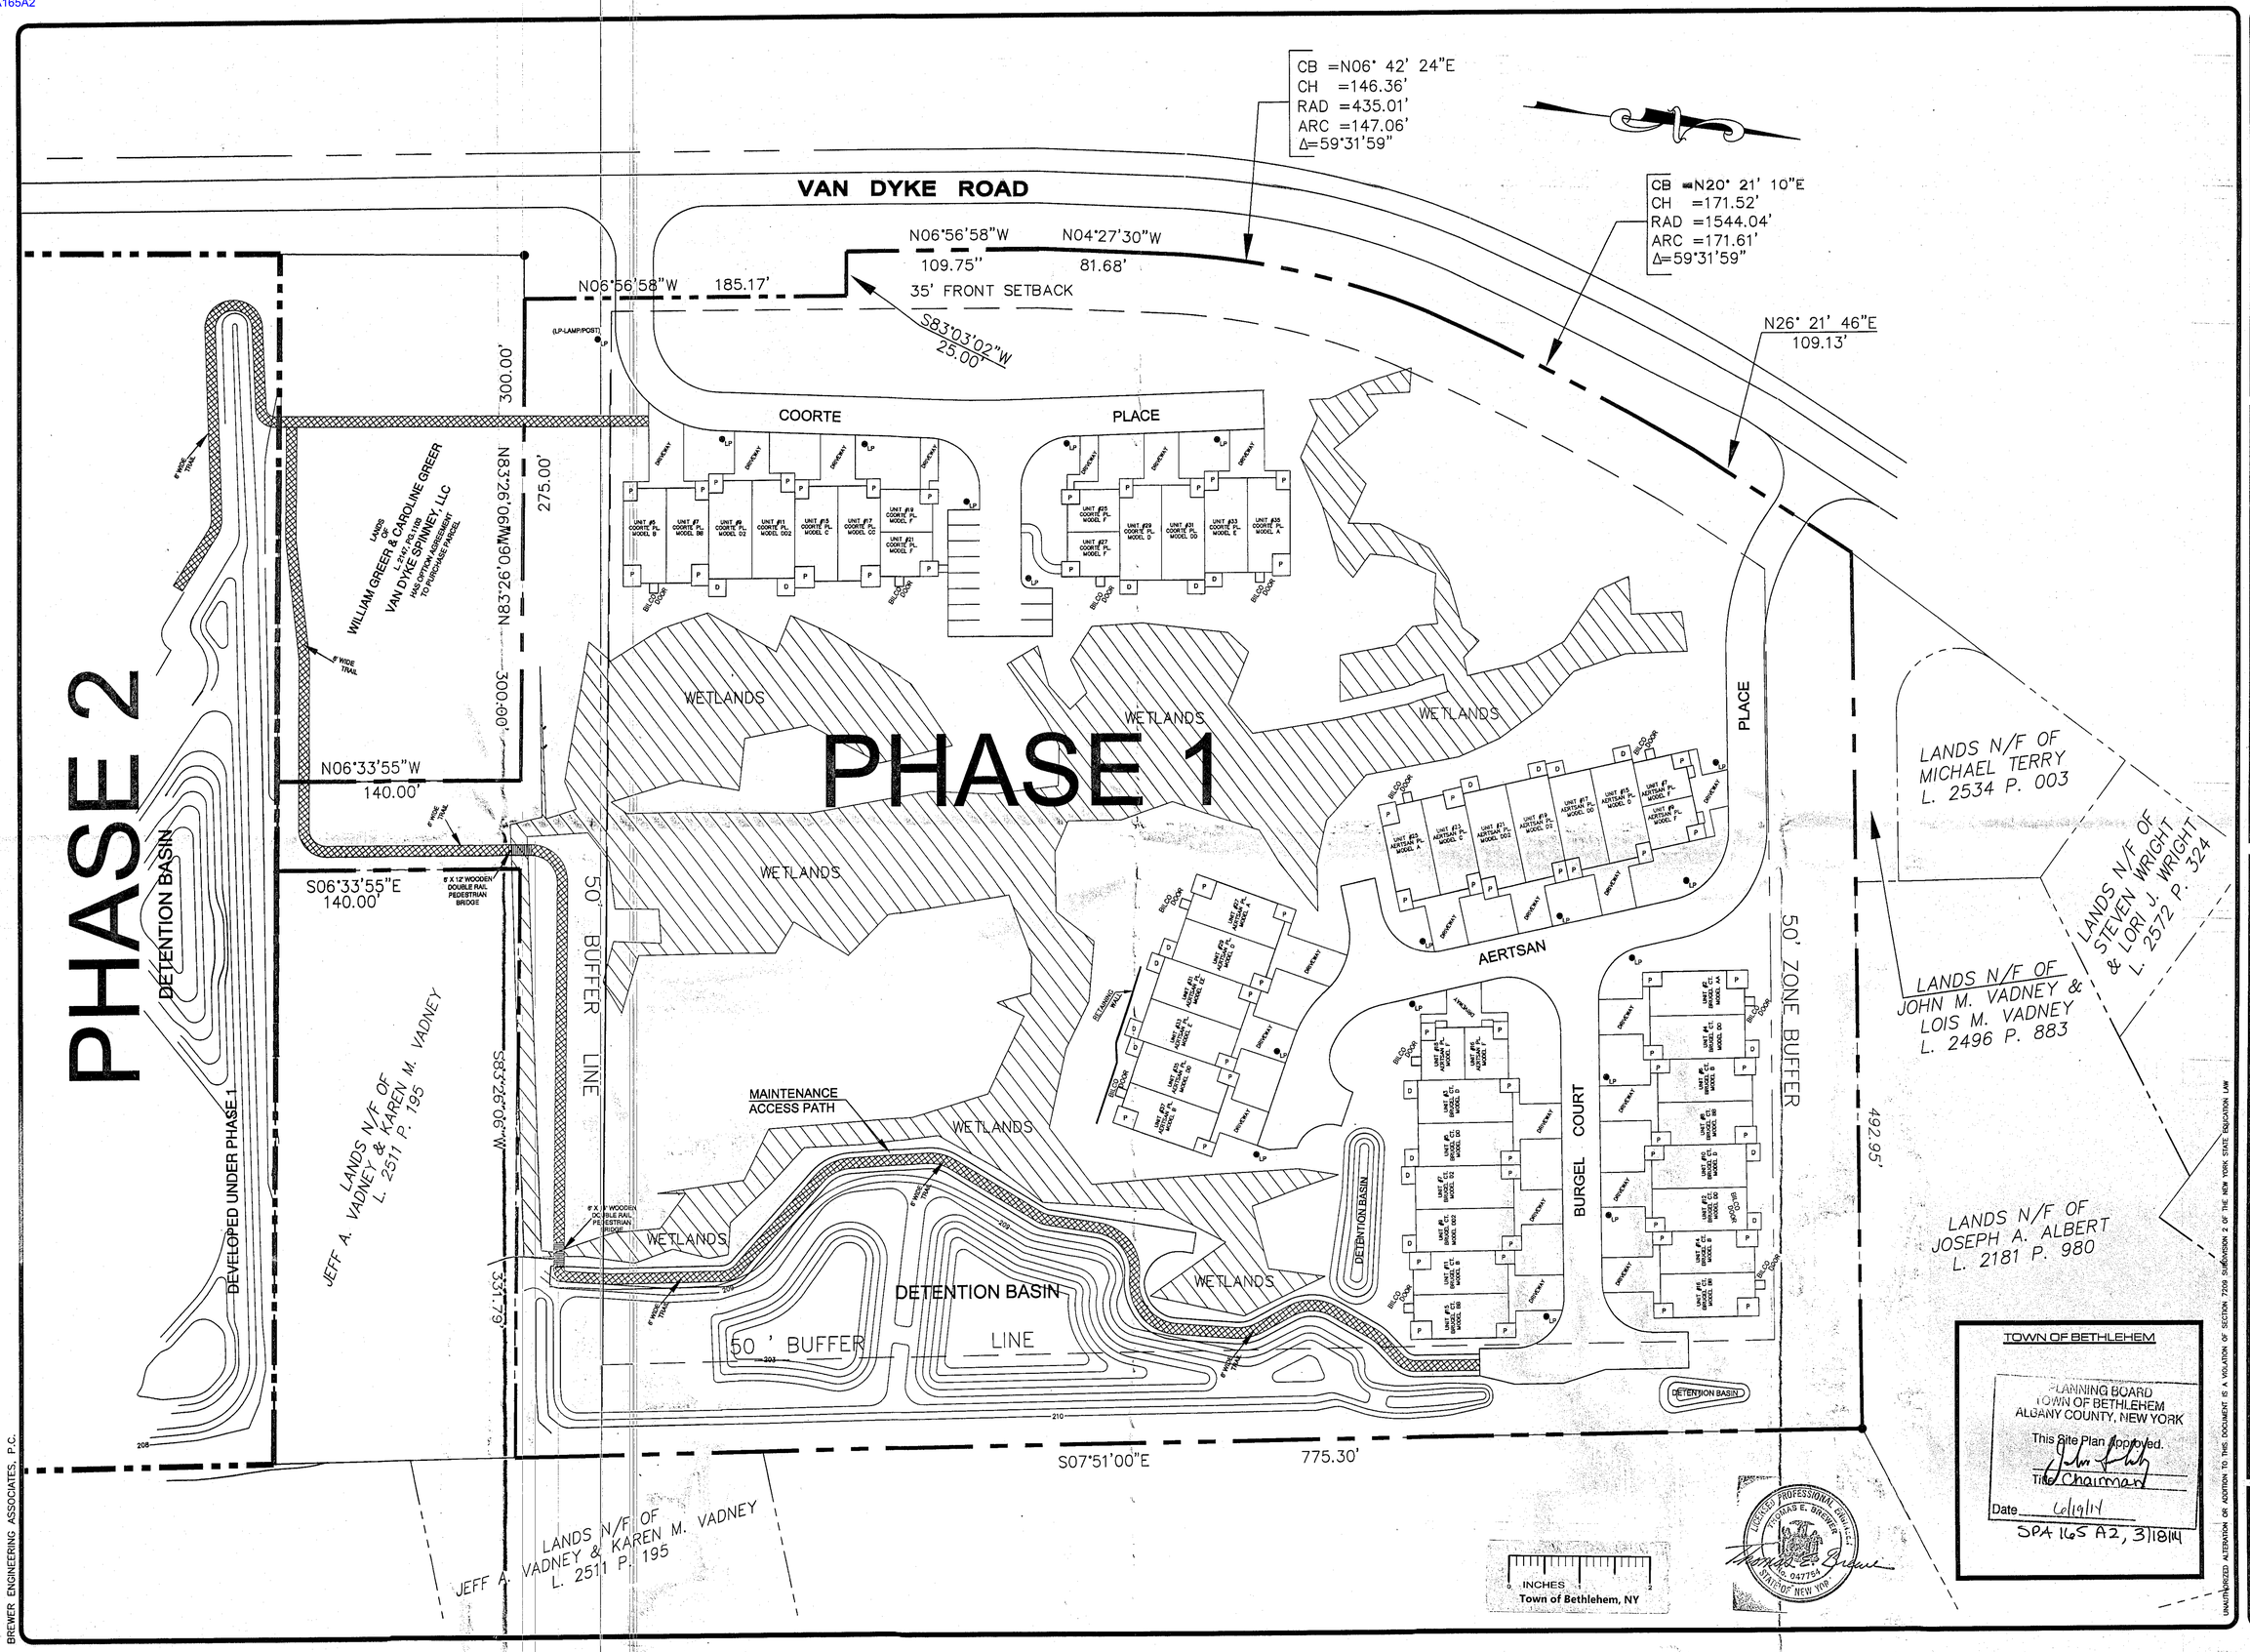

BREWER ENGINEERING ASSOCIATES, P.C.

BEA BREWER ENGINEERING ASSOCIATES, P.C.
CONSULTING ENGINEERS • PLANNERS
743 COLUMBIA TURNPIKE, EAST GREENBUSH, NEW YORK 12061
PHONE: 518.477.5253 FAX: 518.477.5233

TITLE: AMENDED SITE PLAN

DRAWN BY: DVBT	DATE: 02/15/14	CHECKED BY: TEB	SCALE: 1"=100'
04/04/14 Added street lighting within development.			
04/04/14 Added pedestrian trail within development.			
DATE	REVISION	DATE	REVISION

VAN DYKE SPINNEY PHASE 1

TOWN OF BETHLEHEM COUNTY OF ALBANY
STATE OF NEW YORK

DRAWING NUMBER: 2 / 3

JOB NO: 11-06

UNAUTHORIZED ALTERATION OR ADDITION TO THIS DOCUMENT IS A VIOLATION OF SECTION 7209 SUBDIVISION 2 OF THE NEW YORK STATE EDUCATION LAW

BREWER ENGINEERING ASSOCIATES, P.C.