SPA 172 04/05/2011 Elevations

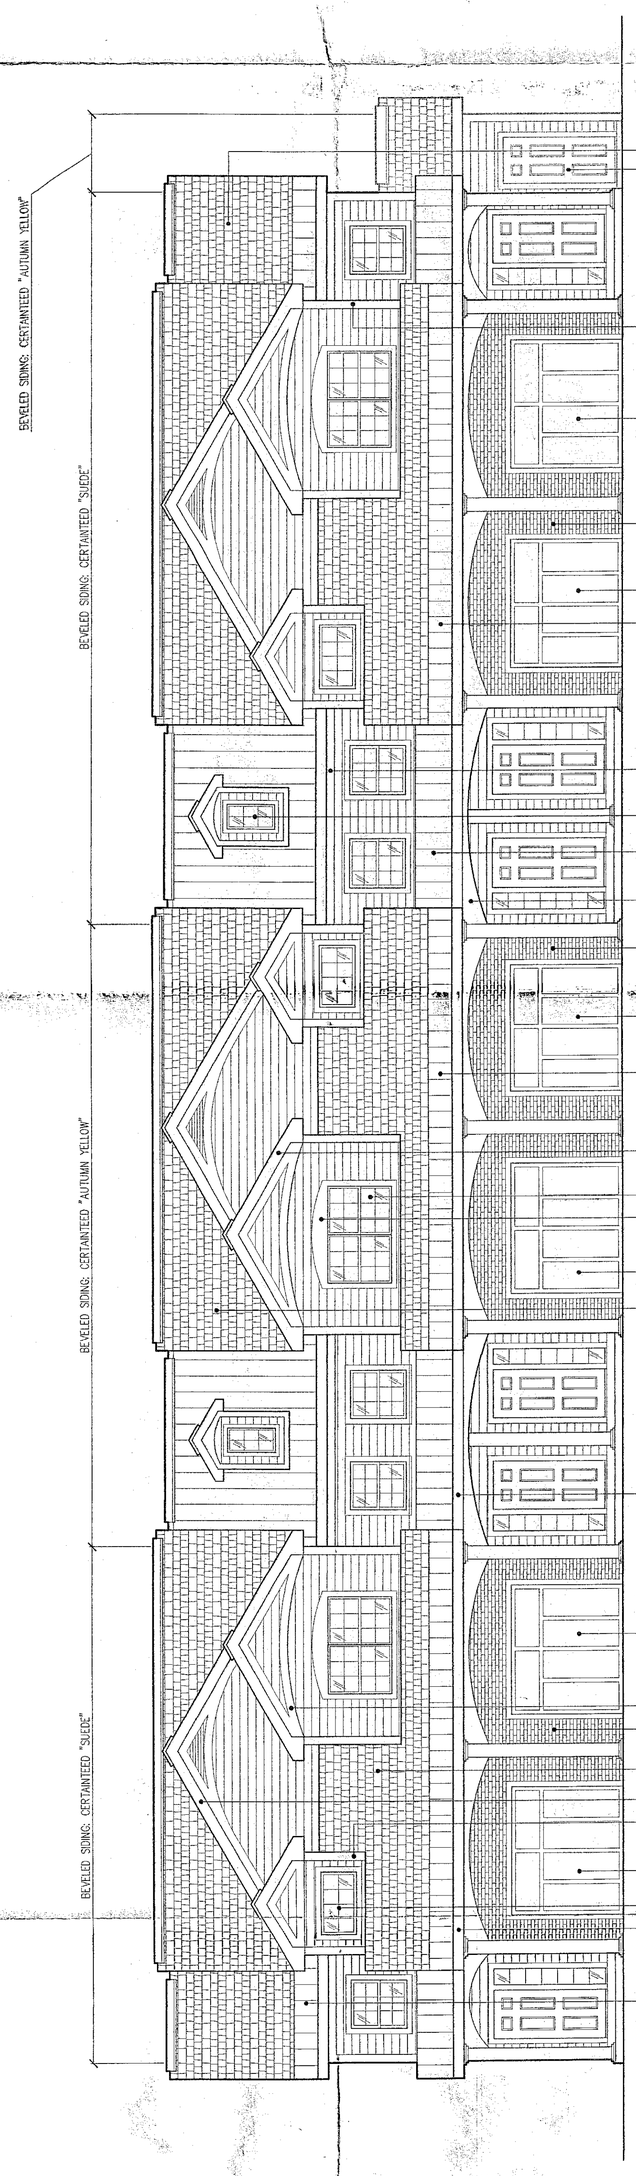

1 TYPICAL FRONT ELEVATION
3/16" = 1'-0"

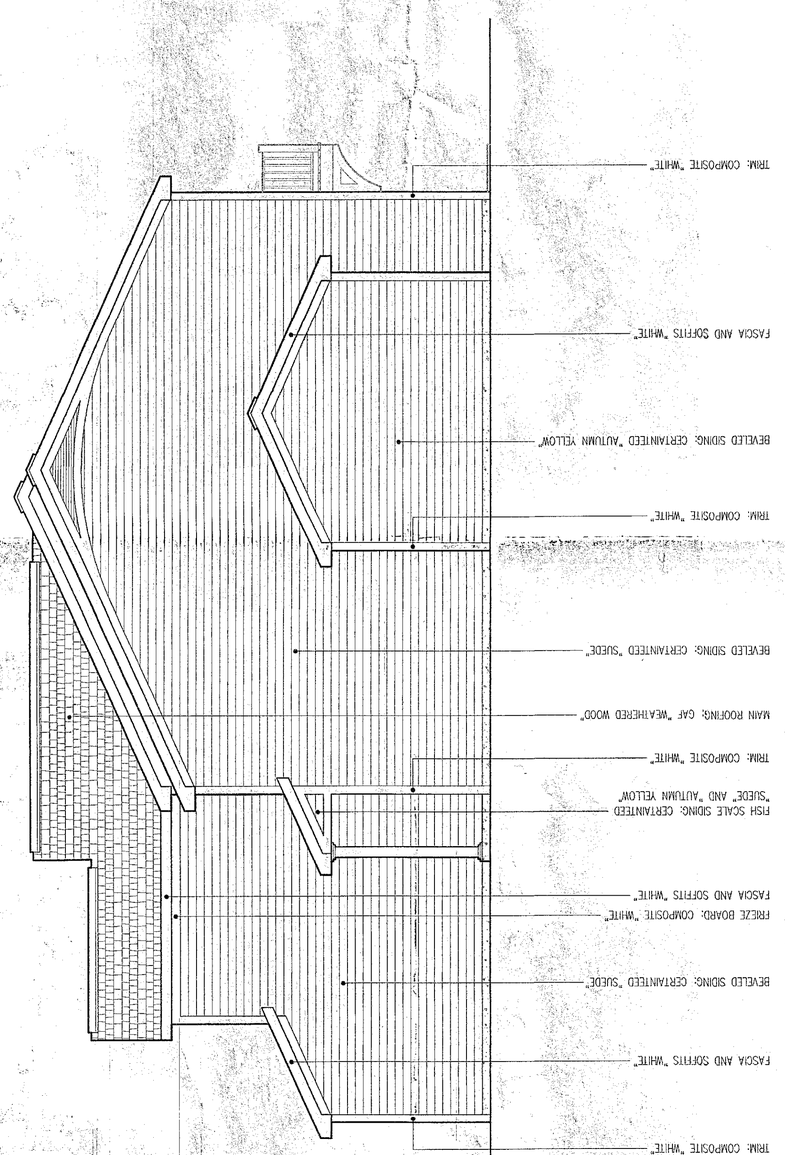

2 TYPICAL RIGHT SIDE ELEVATION
3/16" = 1'-0"

RECEIVED
JUN 01 2011
Town of Bethlehem Planning Board

TOWN OF BETHLEHEM PLANNING DEPT ORIGINAL
- SCANNED -
0 1 INCHES 2

PLANNING BOARD
TOWN OF BETHLEHEM
ALBANY COUNTY, NEW YORK
This Site Plan Approved:
Title CHAIRMAN
Date 6/3/2011 SPA-172

SCALE:	AS NOTED
DATE:	5/31/11
DRAWN:	DJH
SHEET#	C1.0

REVISIONS:

HAGUE BOULEVARD APARTMENTS - 6 UNIT BUILDING
HAGUE BOULEVARD
TOWN OF BETHLEHEM, NY
EXTERIOR ELEVATIONS

DESIGN LOGIC ARCHITECTS, PC
INNOVATIVE EXTERIOR AND INTERIOR PLANNING
3 WINNERS CIRCLE SUITE 305
ALBANY, NEW YORK 12205
PH 518.442 6.3519
www.designlogicarchitects.com

REGISTERED ARCHITECT JOSEPH BUCHER JR. 03813 STATE OF NEW YORK

THIS WORK WAS PREPARED BY ME OR UNDER MY SUPERVISION AND CONSTRUCTION OF THIS PROJECT WILL BE UNDER MY OBSERVATION.

COPYRIGHT PROTECTED: THIS WORK IS PROTECTED UNDER THE 1990 ARCHITECTURAL WORKS COPYRIGHT PROTECTION ACT AND ANY REVISIONS THEREOF

FILE COPY
Lewis