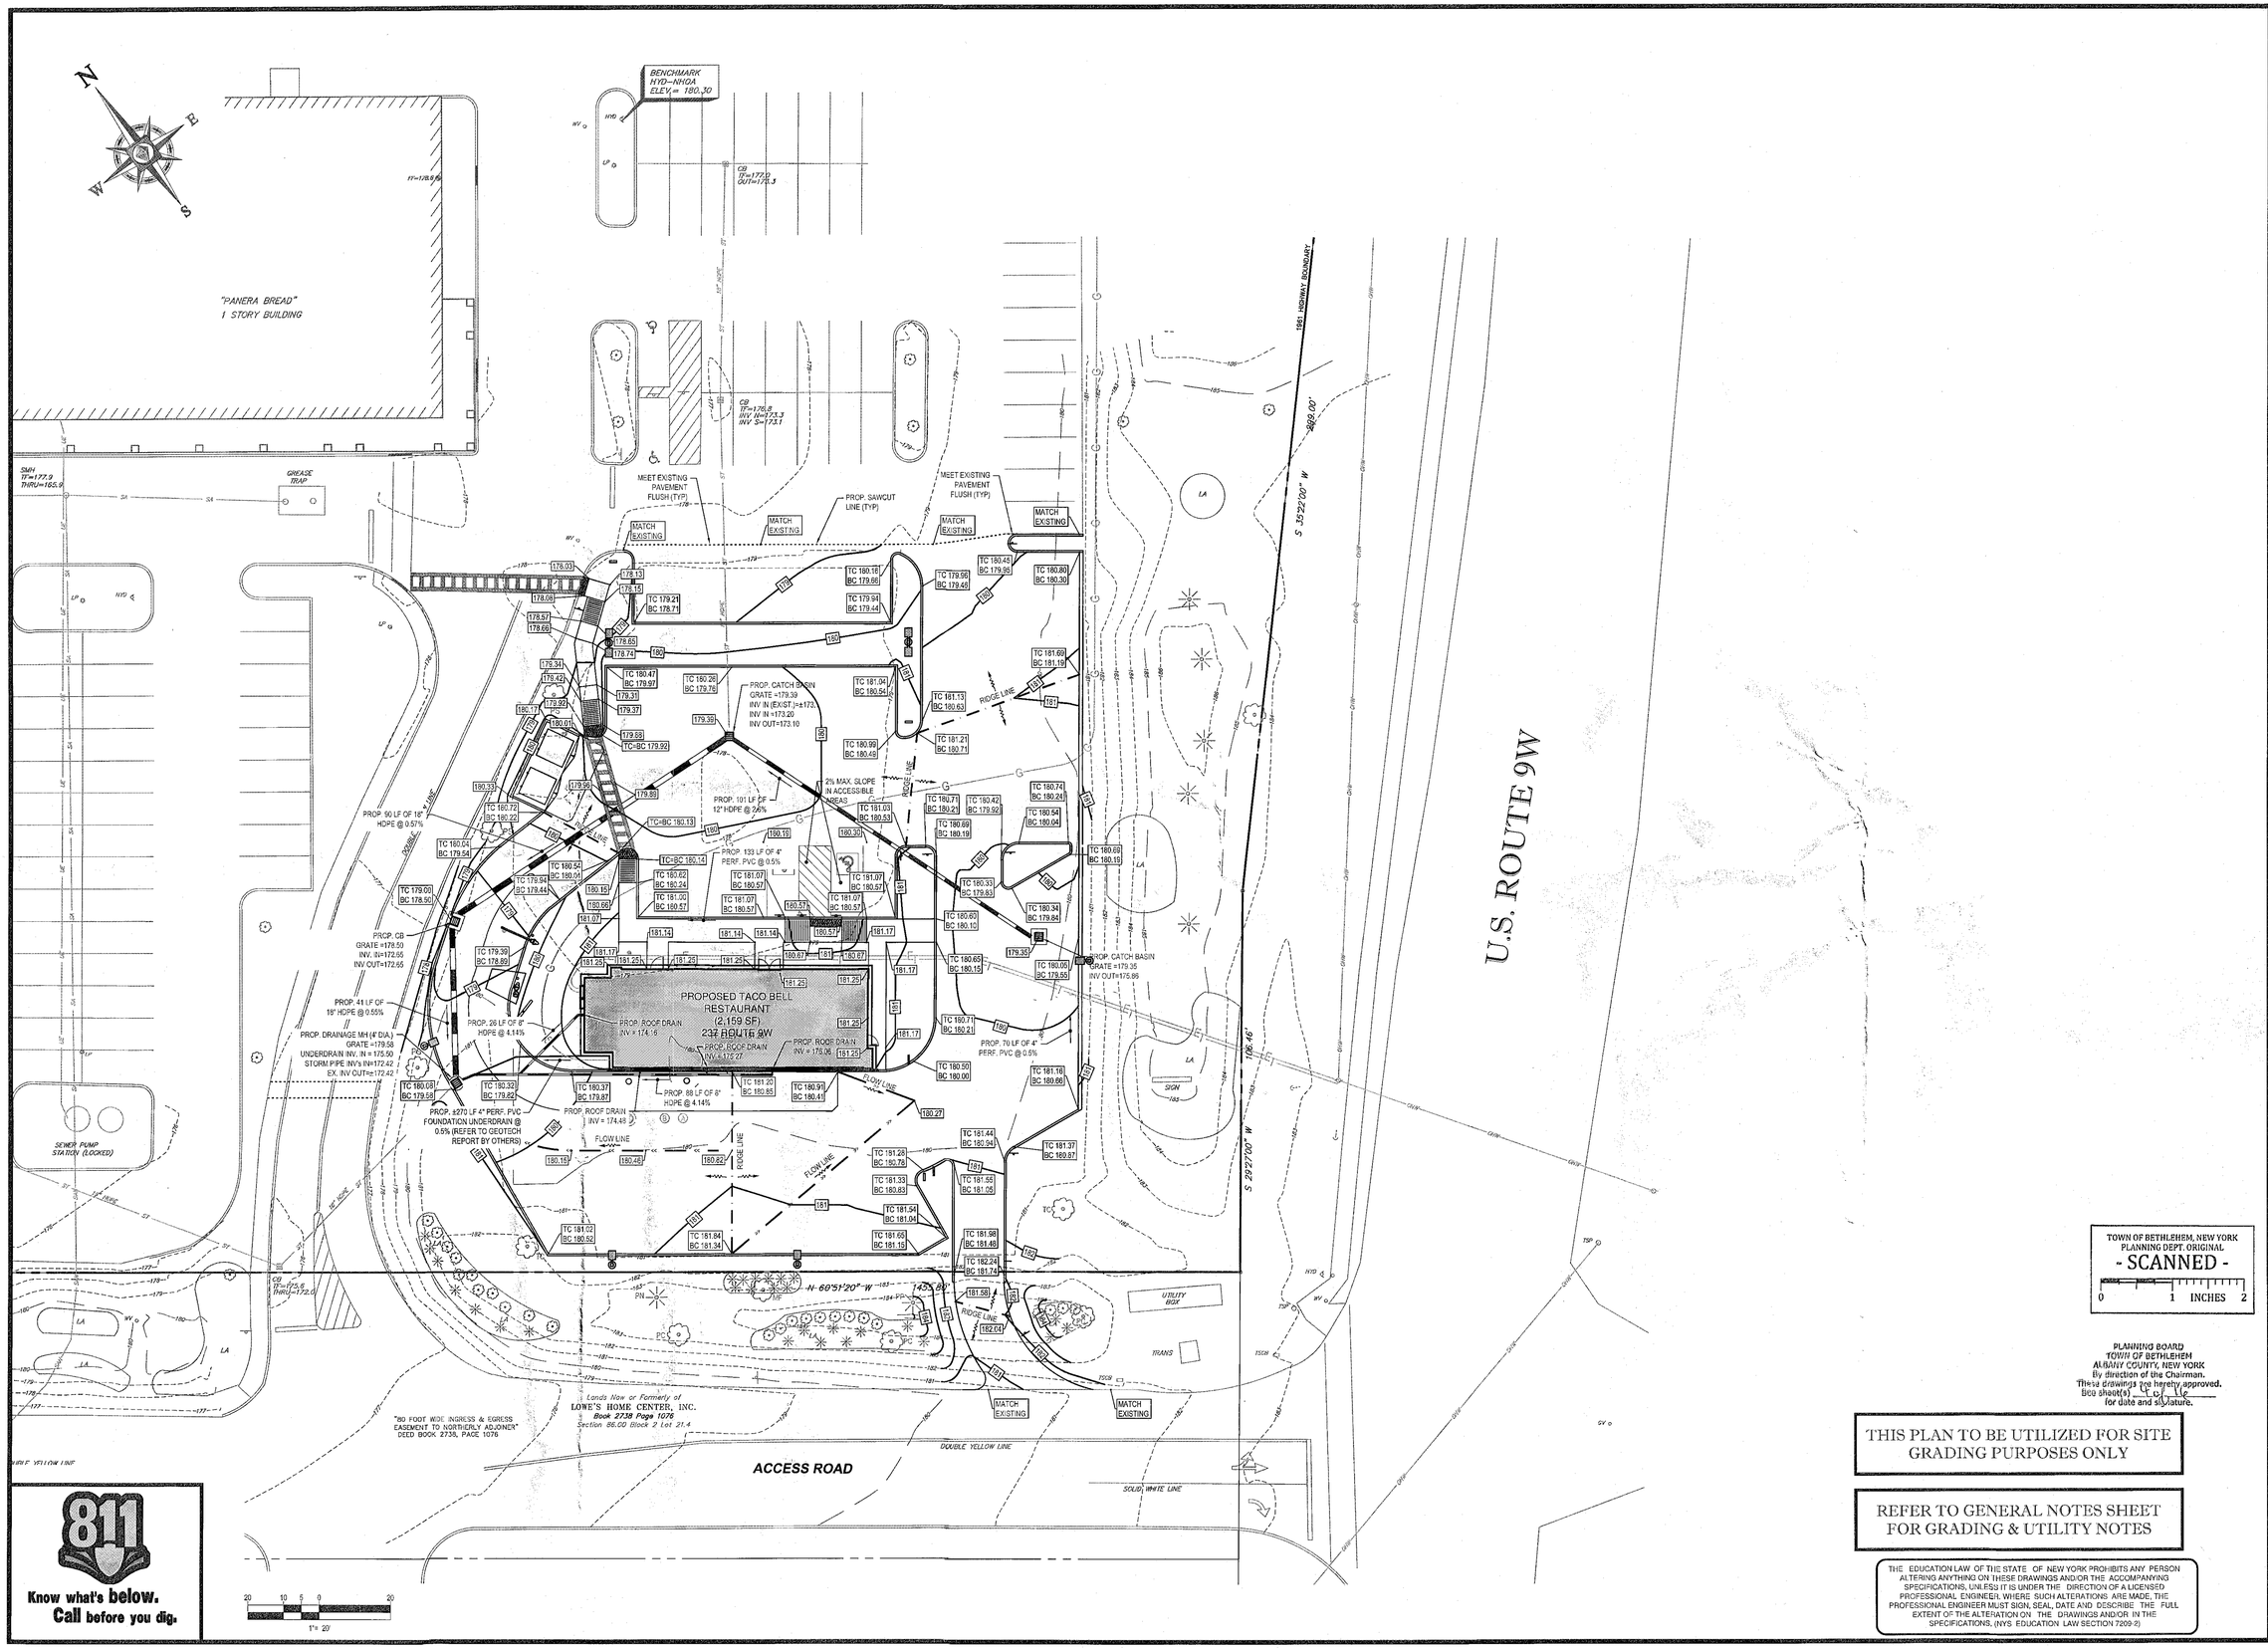

811
Know what's below.
Call before you dig.

TOWN OF BETHLEHEM, NEW YORK
PLANNING DEPT. ORIGINAL
- SCANNED -
0 1 INCHES 2

PLANNING BOARD
TOWN OF BETHLEHEM
ALBANY COUNTY, NEW YORK
By direction of the Chairman.
These drawings are hereby approved.
See sheet(s) ____ to ____ for date and signature.

THIS PLAN TO BE UTILIZED FOR SITE GRADING PURPOSES ONLY

REFER TO GENERAL NOTES SHEET FOR GRADING & UTILITY NOTES

THE EDUCATION LAW OF THE STATE OF NEW YORK PROHIBITS ANY PERSON ALTERING ANYTHING ON THESE DRAWINGS AND/OR THE ACCOMPANYING SPECIFICATIONS, UNLESS IT IS UNDER THE DIRECTION OF A LICENSED PROFESSIONAL ENGINEER. WHERE SUCH ALTERATIONS ARE MADE, THE PROFESSIONAL ENGINEER MUST SIGN, SEAL, DATE AND DESCRIBE THE FULL EXTENT OF THE ALTERATION ON THE DRAWINGS AND/OR IN THE SPECIFICATIONS. (NYS EDUCATION LAW SECTION 7209-2)

BOHLER ENGINEERING
CORPORATE OFFICE:
◆ WARREN, NJ
OFFICES:
◆ SOUTHBOROUGH, MA ◆ BOWIE, MD ◆ TOWSON, MD ◆ ALBANY, NY ◆ HAUPPAUGE, NY ◆ PHILADELPHIA, PA ◆ CHARLOTTE, NC ◆ CHARLESTON, WV ◆ ALEXANDRIA, VA ◆ WARRENTON, VA
CIVIL & CONSULTING ENGINEERS
SURVEYORS
PROJECT MANAGERS
ENVIRONMENTAL CONSULTANTS
LANDSCAPE ARCHITECTS
THE INFORMATION, DESIGN AND DRAWINGS OF THIS PLAN ARE THE PROPERTY OF BOHLER AND SHALL NOT BE COPIED OR USED FOR ANY PURPOSE WITHOUT THE EXPRESS WRITTEN CONSENT OF BOHLER ENGINEERING. ALL RIGHTS ARE RESERVED UNDER THE COPYRIGHT LAWS OF THE UNITED STATES.

REVISIONS

REV	DATE	COMMENT	BY
1	06/16/2014	PARKING CHANGES	TCF
2	09/22/2014	REVISED PER TOWN COMMENTS	MED
3	10/28/2014	REVISED PER TOWN COMMENTS	CVM
4	11/21/2014	NEW BUILDING FOOTPRINT	TCF
5	12/31/2014	PER TOWN COMMENTS	TCF
6	02/09/2015	MISC. REVISIONS	TCF
7	02/20/2015	PER TOWN COMMENTS	TCF
8			
9			
10			
11			
12			
13			
14			
15			

PRELIMINARY

PROJECT No.:	B130197
DRAWN BY:	SH
CHECKED BY:	RWO
DATE:	05/20/2014
SCALE:	AS NOTED
CAD I.D.:	B130197SS15

PROJECT: SITE DEVELOPMENT PLANS
FOR
HOSPITALITY SYRACUSE, INC.
PROPOSED
TACO BELL RESTAURANT WITH DRIVE-THRU

LOCATION OF SITE
241 ROUTE 9W
TOWN OF BETHLEHEM
ALBANY COUNTY, NEW YORK

BOHLER ENGINEERING
5 COMPUTER DRIVE WEST, SUITE 203
ALBANY, NY 12205
Phone: (518) 438-9900
Fax: (518) 438-0900
www.BohlerEngineering.com

W.D. GOEBEL
STATE OF NEW YORK
WILLIAM D. GOEBEL
PROFESSIONAL ENGINEER
NEW YORK LICENSE No. 071254
VERMONT LICENSE No. 7735
CONNECTICUT LICENSE No. 31897
NEW HAMPSHIRE LICENSE No. 9394
MASSACHUSETTS LICENSE No. 49644
OHIO LICENSE No. E-75529

SHEET TITLE:
GRADING & DRAINAGE PLAN

SHEET NUMBER:
5
OF 13

REV 7