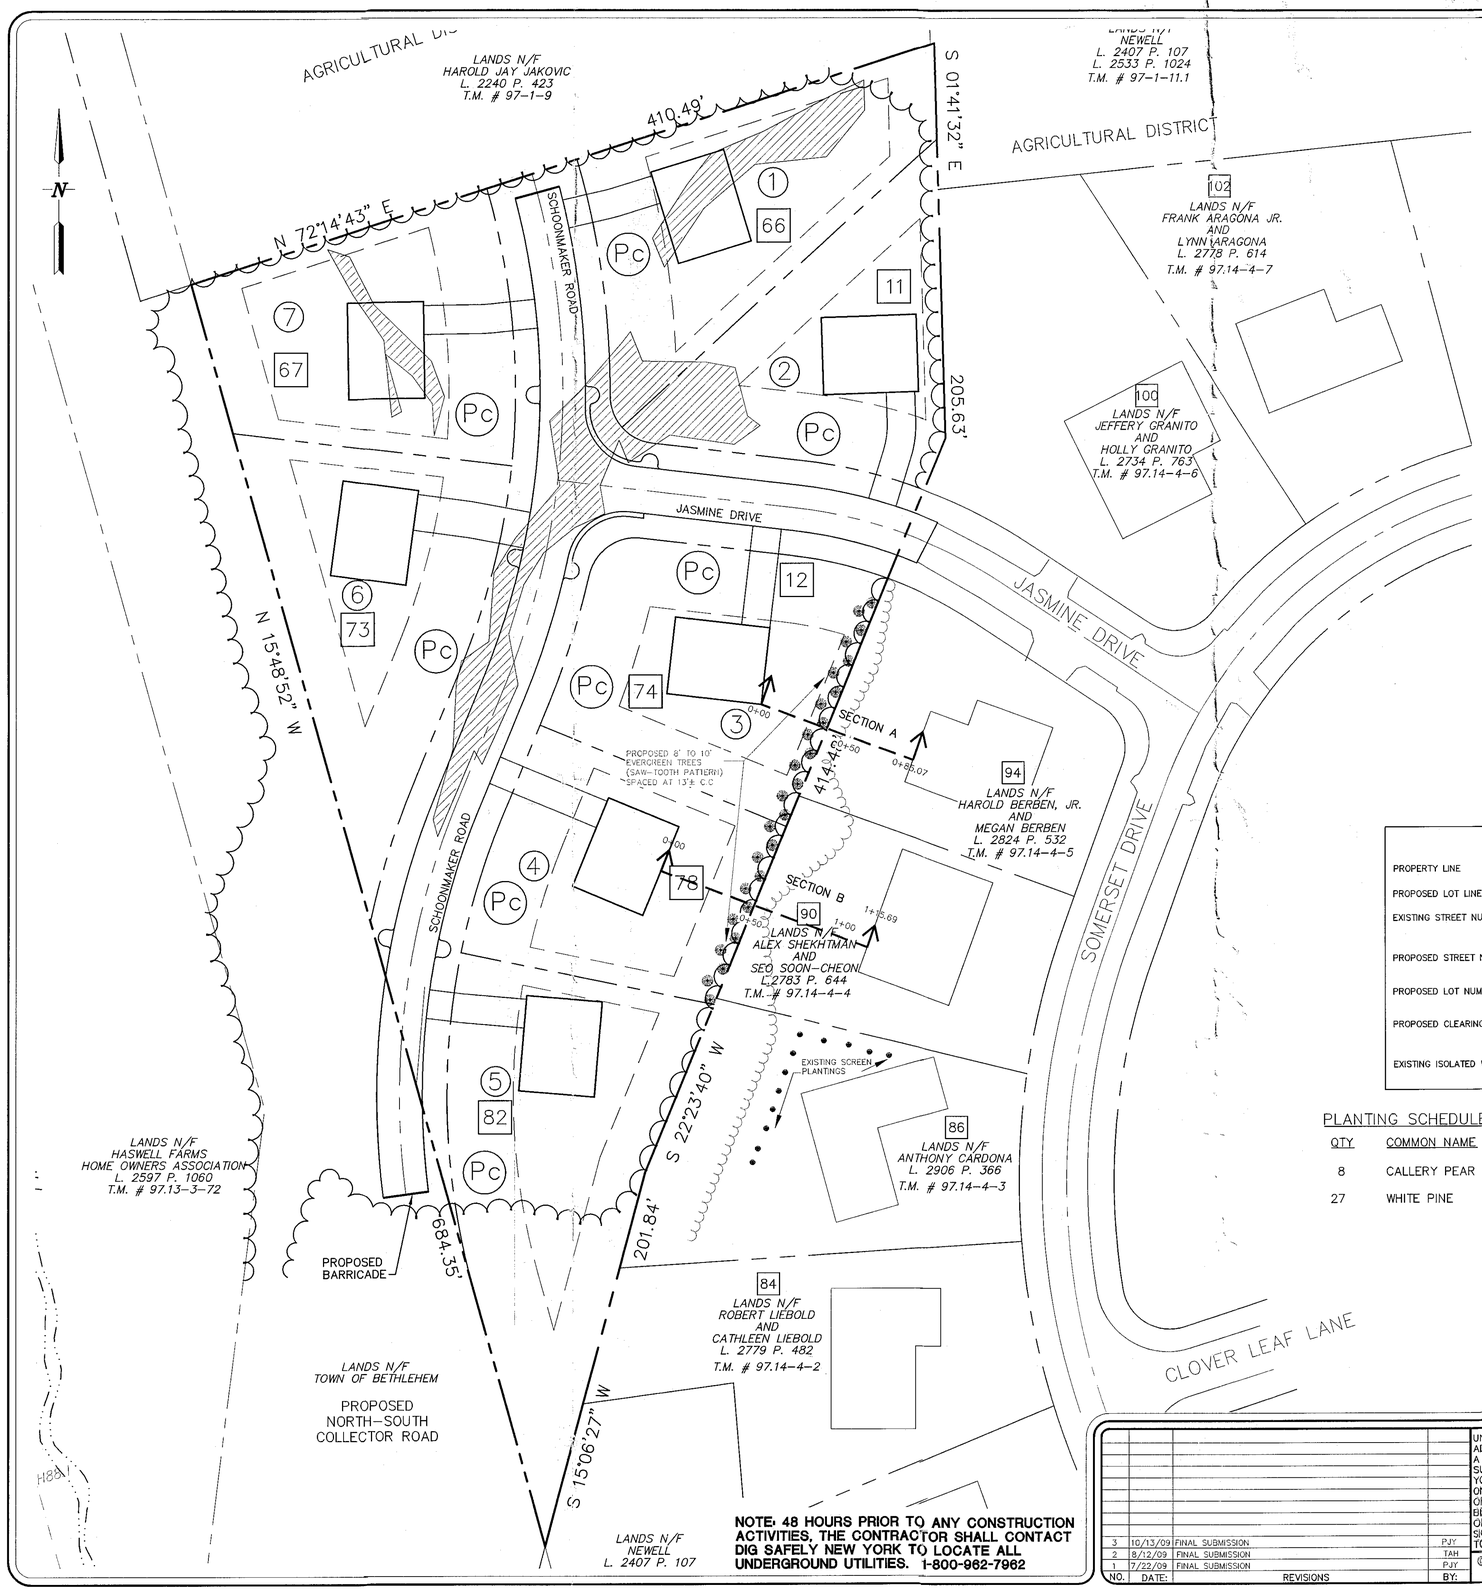

NOTE: 48 HOURS PRIOR TO ANY CONSTRUCTION ACTIVITIES, THE CONTRACTOR SHALL CONTACT DIG SAFELY NEW YORK TO LOCATE ALL UNDERGROUND UTILITIES. 1-800-962-7962

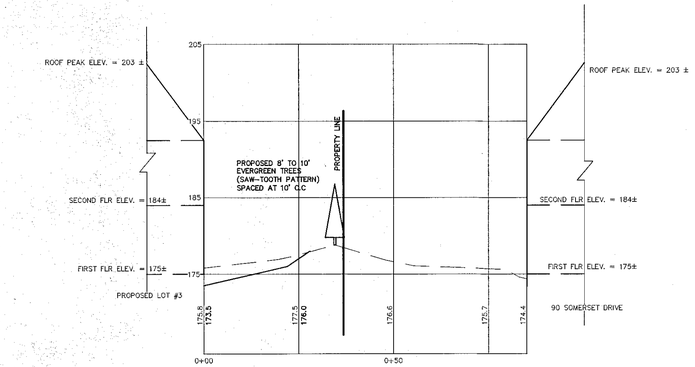

SECTION A

SCALE: VERT. 1" = 10'
HORIZ. 1" = 20'

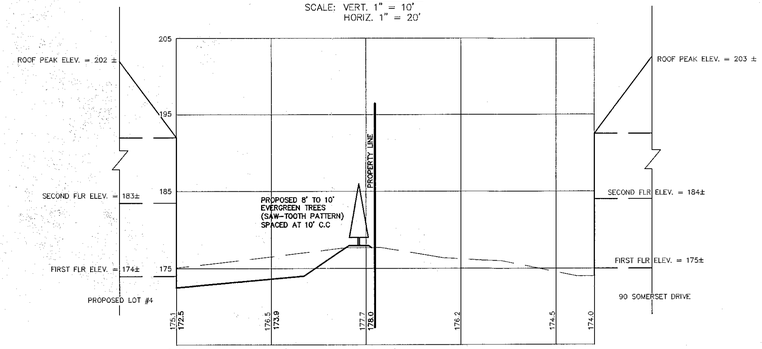

SECTION B

SCALE: VERT. 1" = 10'
HORIZ. 1" = 20'

LEGEND

PROPERTY LINE	
PROPOSED LOT LINE	
EXISTING STREET NUMBER	80
PROPOSED STREET NUMBER	12
PROPOSED LOT NUMBER	5
PROPOSED CLEARING LIMITS	
EXISTING ISOLATED WETLAND	

PLANTING SCHEDULE:

QTY	COMMON NAME	SCIENTIFIC NAME	SIZE	SYMBOL
8	CALLERY PEAR	PYRUS CALLERYANA	3-3½" CALIPER	Pc
27	WHITE PINE	PINUS STROBUS	8' TO 10'	

NOTES:

1. ALL SIZES ARE MINIMUM AT TIME OF PLANTING.
2. ALL PLANT MATERIALS SHALL CONFORM TO AND BE PLANTED IN ACCORDANCE WITH THE STANDARDS OF THE AMERICAN NURSERY AND LANDSCAPE ASSOCIATION.

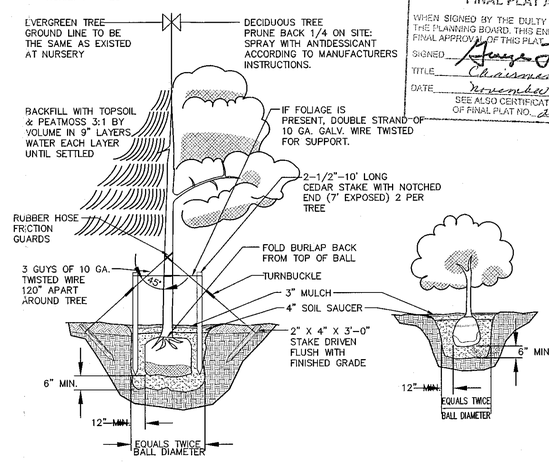

TYPICAL PLANTING DETAIL

N.T.S.

PLANNING BOARD
TOWN OF BETHLEHEM
ALBANY COUNTY, NEW YORK
FINAL PLAT APPROVAL
WHEN SIGNED BY THE DULY AUTHORIZED OFFICER OF THE PLANNING BOARD, THIS ENDORSEMENT CONSTITUTES FINAL APPROVAL OF THIS PLAT.
SIGNED: [signature]
TITLE: Chairman
DATE: November 17, 2009
SEE ALSO CERTIFICATE OF APPROV
OF FINAL PLAT NO. 2009-22

INCHES 0 1 2

Town of Bethlehem, NY

NO.	DATE:	REVISIONS	BY:
3	10/13/09	FINAL SUBMISSION	PJY
2	8/12/09	FINAL SUBMISSION	TAH
1	7/22/09	FINAL SUBMISSION	PJY

UNAUTHORIZED ALTERATION OR ADDITION TO THIS DRAWING IS A VIOLATION OF SECTION 7209 SUBDIVISION 2, OF THE NEW YORK STATE EDUCATION LAW. ONLY COPIES MADE FROM THE ORIGINAL OF THIS DRAWING BEARING AN ORIGINAL INKED OR EMBOSSED SEAL AND SIGNATURE SHALL BE CONSIDERED TO BE VALID TRUE COPIES.

© Copyright 2008 – Ingalls & Associates – All rights reserved

STATE OF NEW YORK · DAVID FRANCIS INGALLS, JR. · 064993 · LICENSED PROFESSIONAL ENGINEER

DAVID F. INGALLS, JR., P.E.
N.Y.S. LIC. NO. 064993

ia
ingalls & associates, LLP
engineers / surveyors
2603 GUILDERLAND AVENUE
SCHENECTADY, N.Y. 12306
PHONE: (518) 393-7725
FAX: (518) 393-2324

PLANTING PLAN

MEADOWVIEW II SUBDIVISION
SWIFT GROUP, INC.
TOWN OF BETHLEHEM
COUNTY OF ALBANY STATE OF NEW YORK

DRAWN BY: P.J.Y. | CHECKED BY: DFI | SCALE: 1" = 40'
CADD FILE: 08-056 DF | JOB NO. 08-056
DATE: JANUARY 8, 2009 | SHEET 5 OF 6