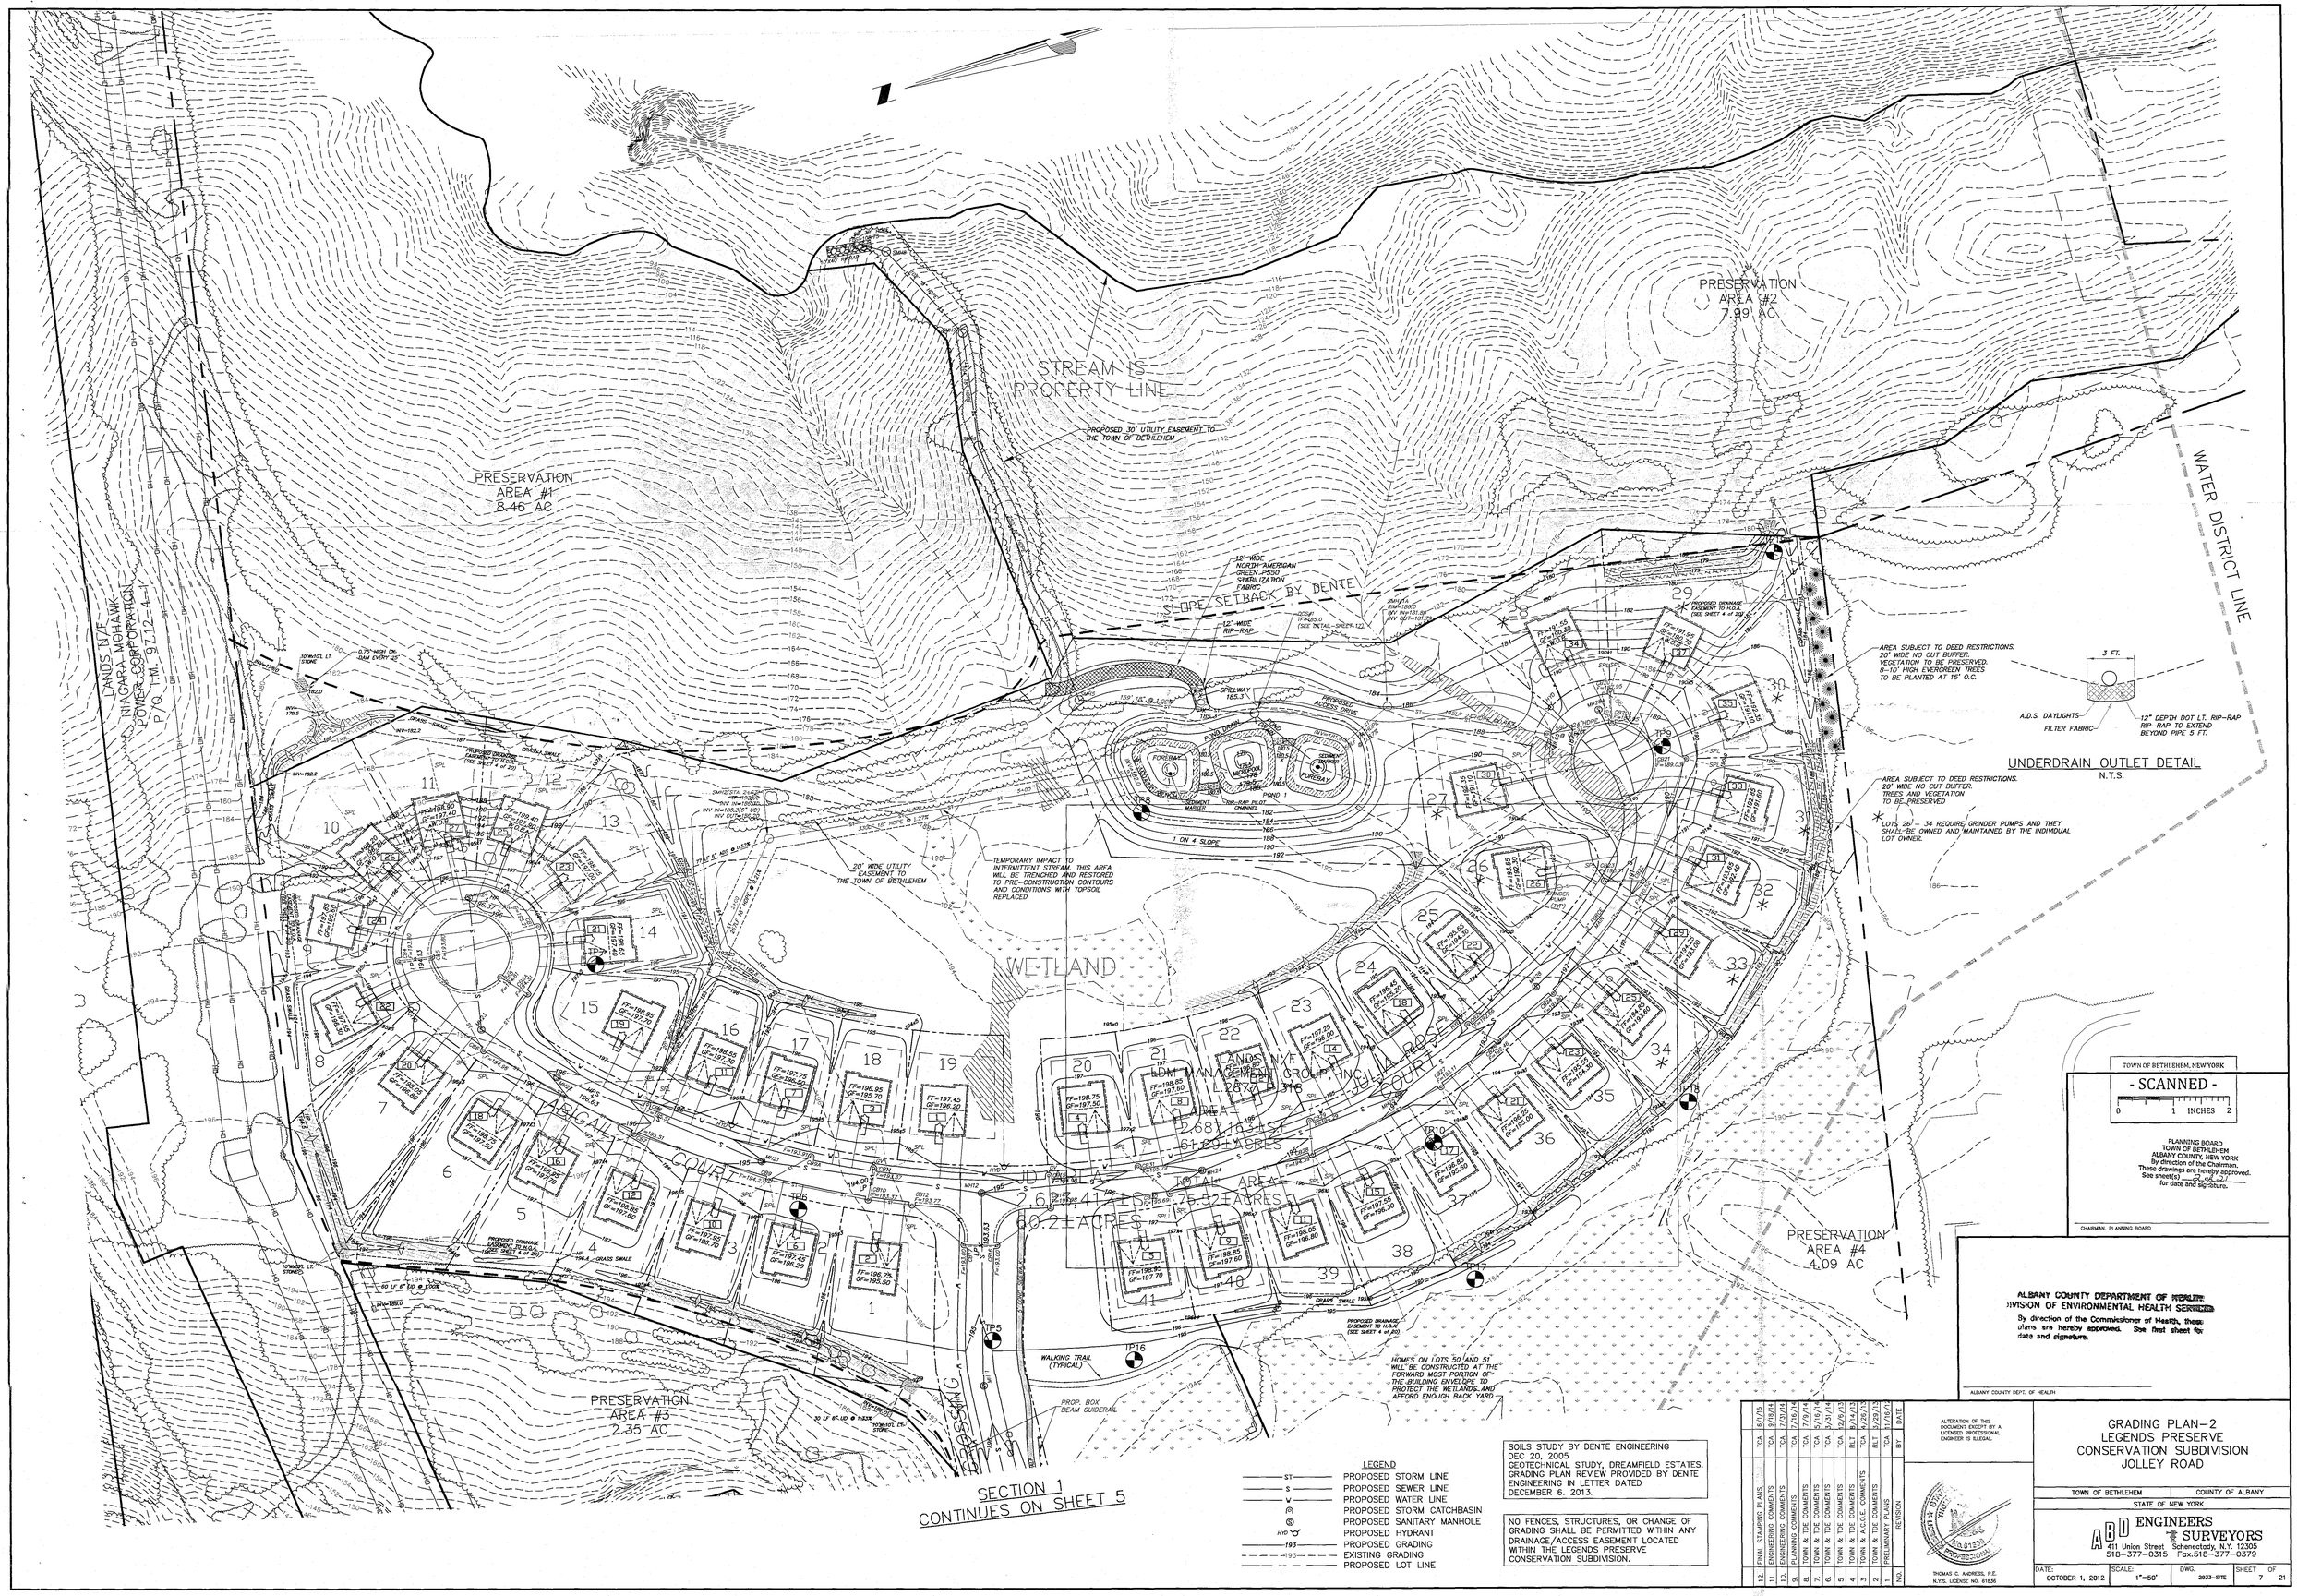

LEGEND

- PROPOSED STORM LINE
- PROPOSED SEWER LINE
- PROPOSED WATER LINE
- PROPOSED STORM CATCHBASIN
- PROPOSED SANITARY MANHOLE
- PROPOSED HYDRANT
- PROPOSED GRADING
- EXISTING GRADING
- PROPOSED LOT LINE

SOILS STUDY BY DENTE ENGINEERING DEC 20, 2005
GEOTECHNICAL STUDY, DREAMFIELD ESTATES. GRADING PLAN REVIEW PROVIDED BY DENTE ENGINEERING IN LETTER DATED DECEMBER 6, 2013.

NO FENCES, STRUCTURES, OR CHANGE OF GRADING SHALL BE PERMITTED WITHIN ANY DRAINAGE/ACCESS EASEMENT LOCATED WITHIN THE LEGENDS PRESERVE CONSERVATION SUBDIVISION.

TOWN OF BETHLEHEM, NEW YORK
- SCANNED -
0 1 INCHES 2

PLANNING BOARD
TOWN OF BETHLEHEM
ALBANY COUNTY, NEW YORK
By direction of the Chairman, These drawings are hereby approved. See sheet(s) 3 of 21 for date and signature.

CHAIRMAN, PLANNING BOARD

ALBANY COUNTY DEPARTMENT OF HEALTH
DIVISION OF ENVIRONMENTAL HEALTH SERVICES
By direction of the Commissioner of Health, these plans are hereby approved. See first sheet for date and signature.

ALBANY COUNTY DEPT. OF HEALTH

NO.	REVISION	BY	DATE
12.	FINAL STAMPING PLANS	TCA	6/1/15
11.	ENGINEERING COMMENTS	TCA	9/09/14
10.	ENGINEERING COMMENTS	TCA	7/31/14
9.	PLANNING COMMENTS	TCA	7/16/14
8.	TOWN & TOE COMMENTS	TCA	7/9/14
7.	TOWN & TOE COMMENTS	TCA	5/16/14
6.	TOWN & TOE COMMENTS	TCA	3/31/14
5	TOWN & TOE COMMENTS	TCA	12/6/13
4	TOWN & TOE COMMENTS	RLE	8/14/13
3	TOWN & TOE COMMENTS	RLE	4/29/13
2	TOWN & TOE COMMENTS	RLE	3/29/13
1	PRELIMINARY PLANS	TCA	1/18/13

ALTERATION OF THIS DOCUMENT EXCEPT BY A LICENSED PROFESSIONAL ENGINEER IS ILLEGAL.

THOMAS C. ANDRESS, P.E.
N.Y.S. LICENSE NO. 61636

GRADING PLAN-2
LEGENDS PRESERVE
CONSERVATION SUBDIVISION
JOLLEY ROAD

TOWN OF BETHLEHEM | COUNTY OF ALBANY
STATE OF NEW YORK

ABD ENGINEERS & SURVEYORS
411 Union Street Schenectady, N.Y. 12305
518-377-0315 Fax.518-377-0379

DATE:	SCALE:	DWG.	SHEET OF
OCTOBER 1, 2012	1"=50'	2033-SITE	7 OF 21