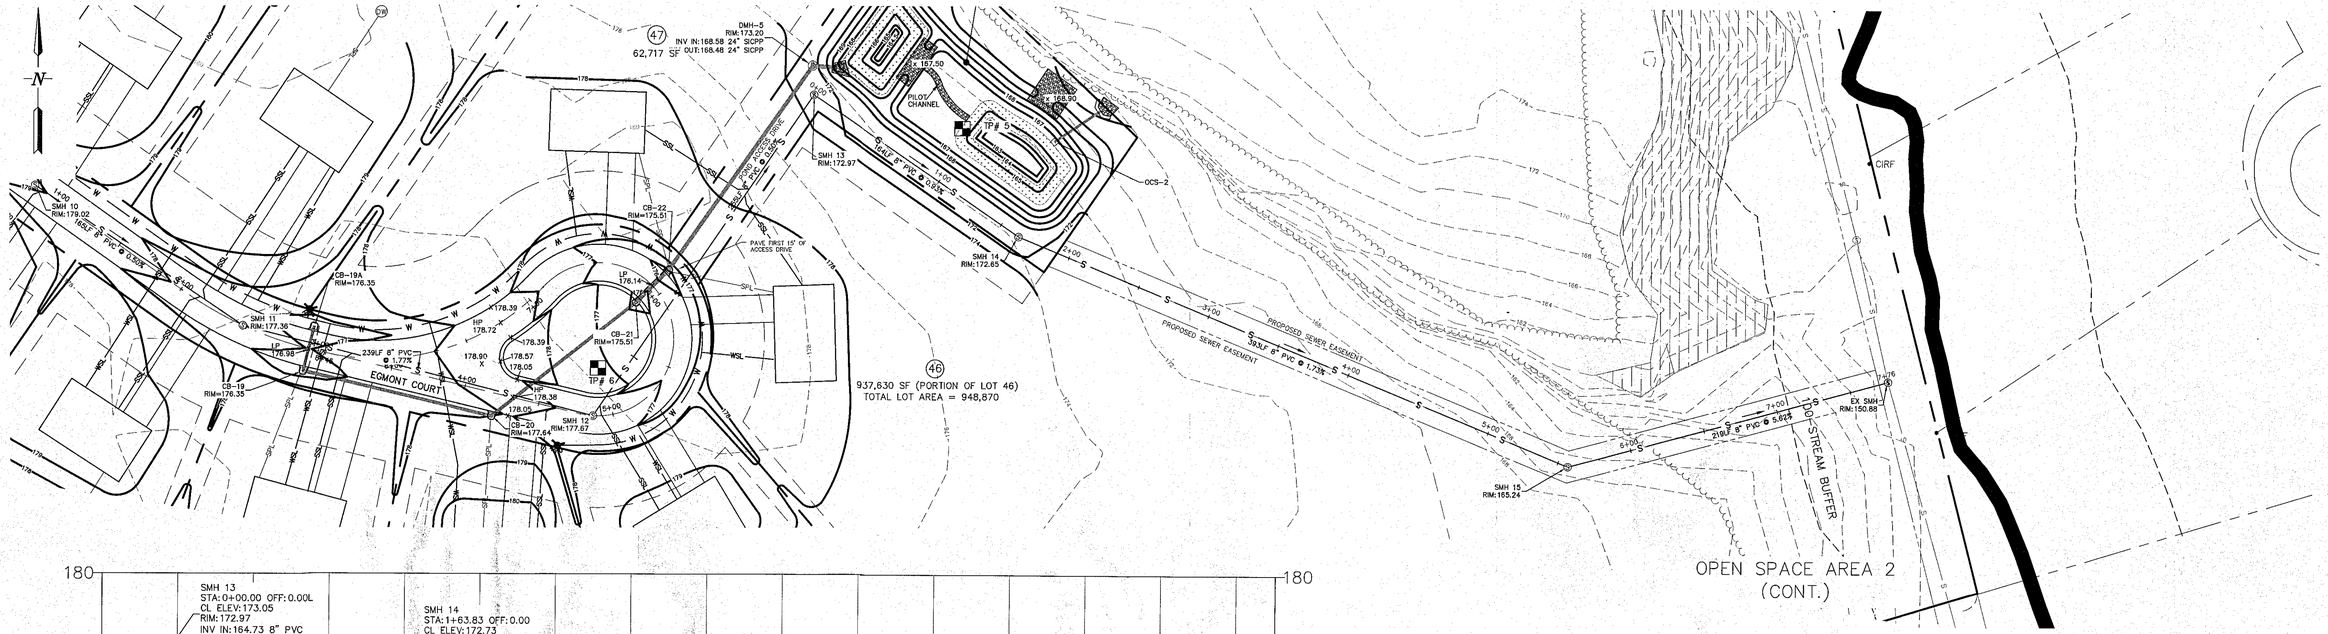

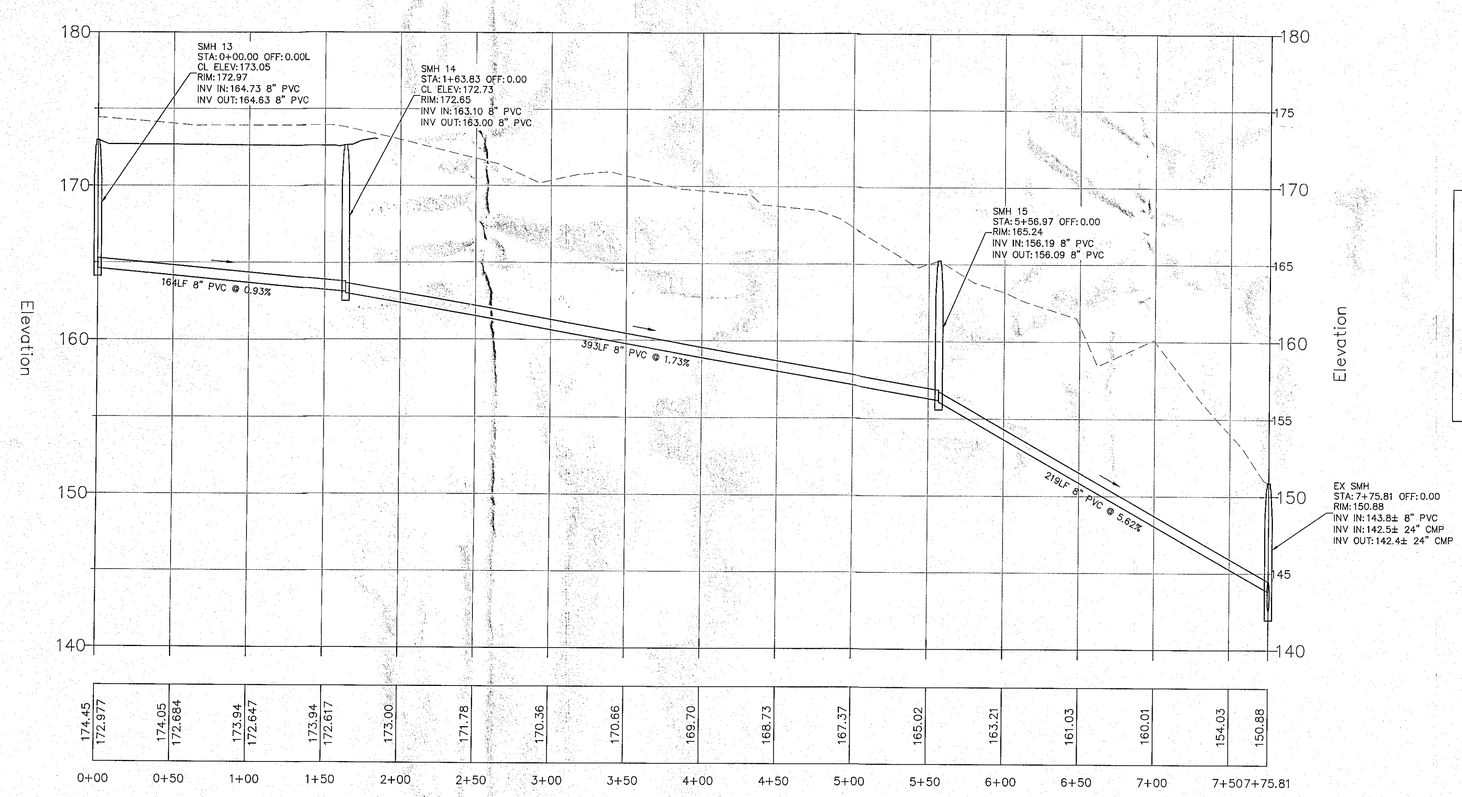

PLANNING BOARD
TOWN OF BETHLEHEM
ALBANY COUNTY, NEW YORK
By direction of the Chairman.
These drawings are hereby approved.
See sheet(s) 2 & 4
for date and signature.

BETHLEHEM PLANNING BOARD APPROVAL

ALBANY COUNTY DEPARTMENT OF HEALTH
DIVISION OF ENVIRONMENTAL HEALTH SERVICES
By direction of the Commissioner of Health, these plans are hereby approved. See first sheet for date and signature.

ALBANY COUNTY HEALTH DEPARTMENT APPROVAL

EGMONT COURT SEWER CONNECTION PROFILE
SCALE: 1":50' HORIZONTAL
1":5' VERTICAL

TOWN OF BETHLEHEM, NEW YORK
PLANNING DEPT. ORIGINAL
- SCANNED -
0 1 INCHES 2

NO.	DATE:	REVISIONS	BY:
6	11/16/15	REVISED PER TOWN COMMENTS	PJY
5	10/6/15	REVISED PER TOWN COMMENTS	PJY
4	8/13/15	REVISED PER TOWN & TDE COMMENTS	PJY
3	6/19/15	REVISED PER TOWN & TDE COMMENTS	PJY
2	3/6/14	REVISED PER TOWN & TDE COMMENTS	PJY
1	9/23/14	REVISED PER TOWN & TDE COMMENTS	PJY

UNAUTHORIZED ALTERATION OR ADDITION TO THIS DRAWING IS A VIOLATION OF SECTION 7209 SUBDIVISION 2, OF THE NEW YORK STATE EDUCATION LAW. ONLY COPIES MADE FROM THE ORIGINAL OF THIS DRAWING BEARING AN ORIGINAL INKED OR EMBOSSED SEAL AND SIGNATURE SHALL BE CONSIDERED TO BE VALID TRUE COPIES.

© Copyright 2015 – Ingalls & Associates, LLP – All rights reserved

STATE OF NEW YORK · DAVID FRANCIS INGALLS JR. · 084993 · LICENSED PROFESSIONAL ENGINEER

DAVID F. INGALLS JR., P.E.
N.Y.S. LIC. NO. 084993

ingalls
ingalls & associates, LLP
engineering, environmental, surveying
2603 GUILDERLAND AVENUE
SCHENECTADY, N.Y. 12306
PHONE: (518) 393-7725
FAX: (518) 393-2324

PROFILE – EGMONT CT. SEWER CONNECTION
NEWELL PLACE
WEMPLE ROAD
TOWN OF BETHLEHEM
ALBANY COUNTY STATE OF NEW YORK

DATE: JUNE 9, 2014
CHECKED BY: DFI
JOB NO. 11-038
SCALE: AS SHOWN
DRAWN BY: PJY
CADD FILE: 11038DF
SHEET 17 OF 27