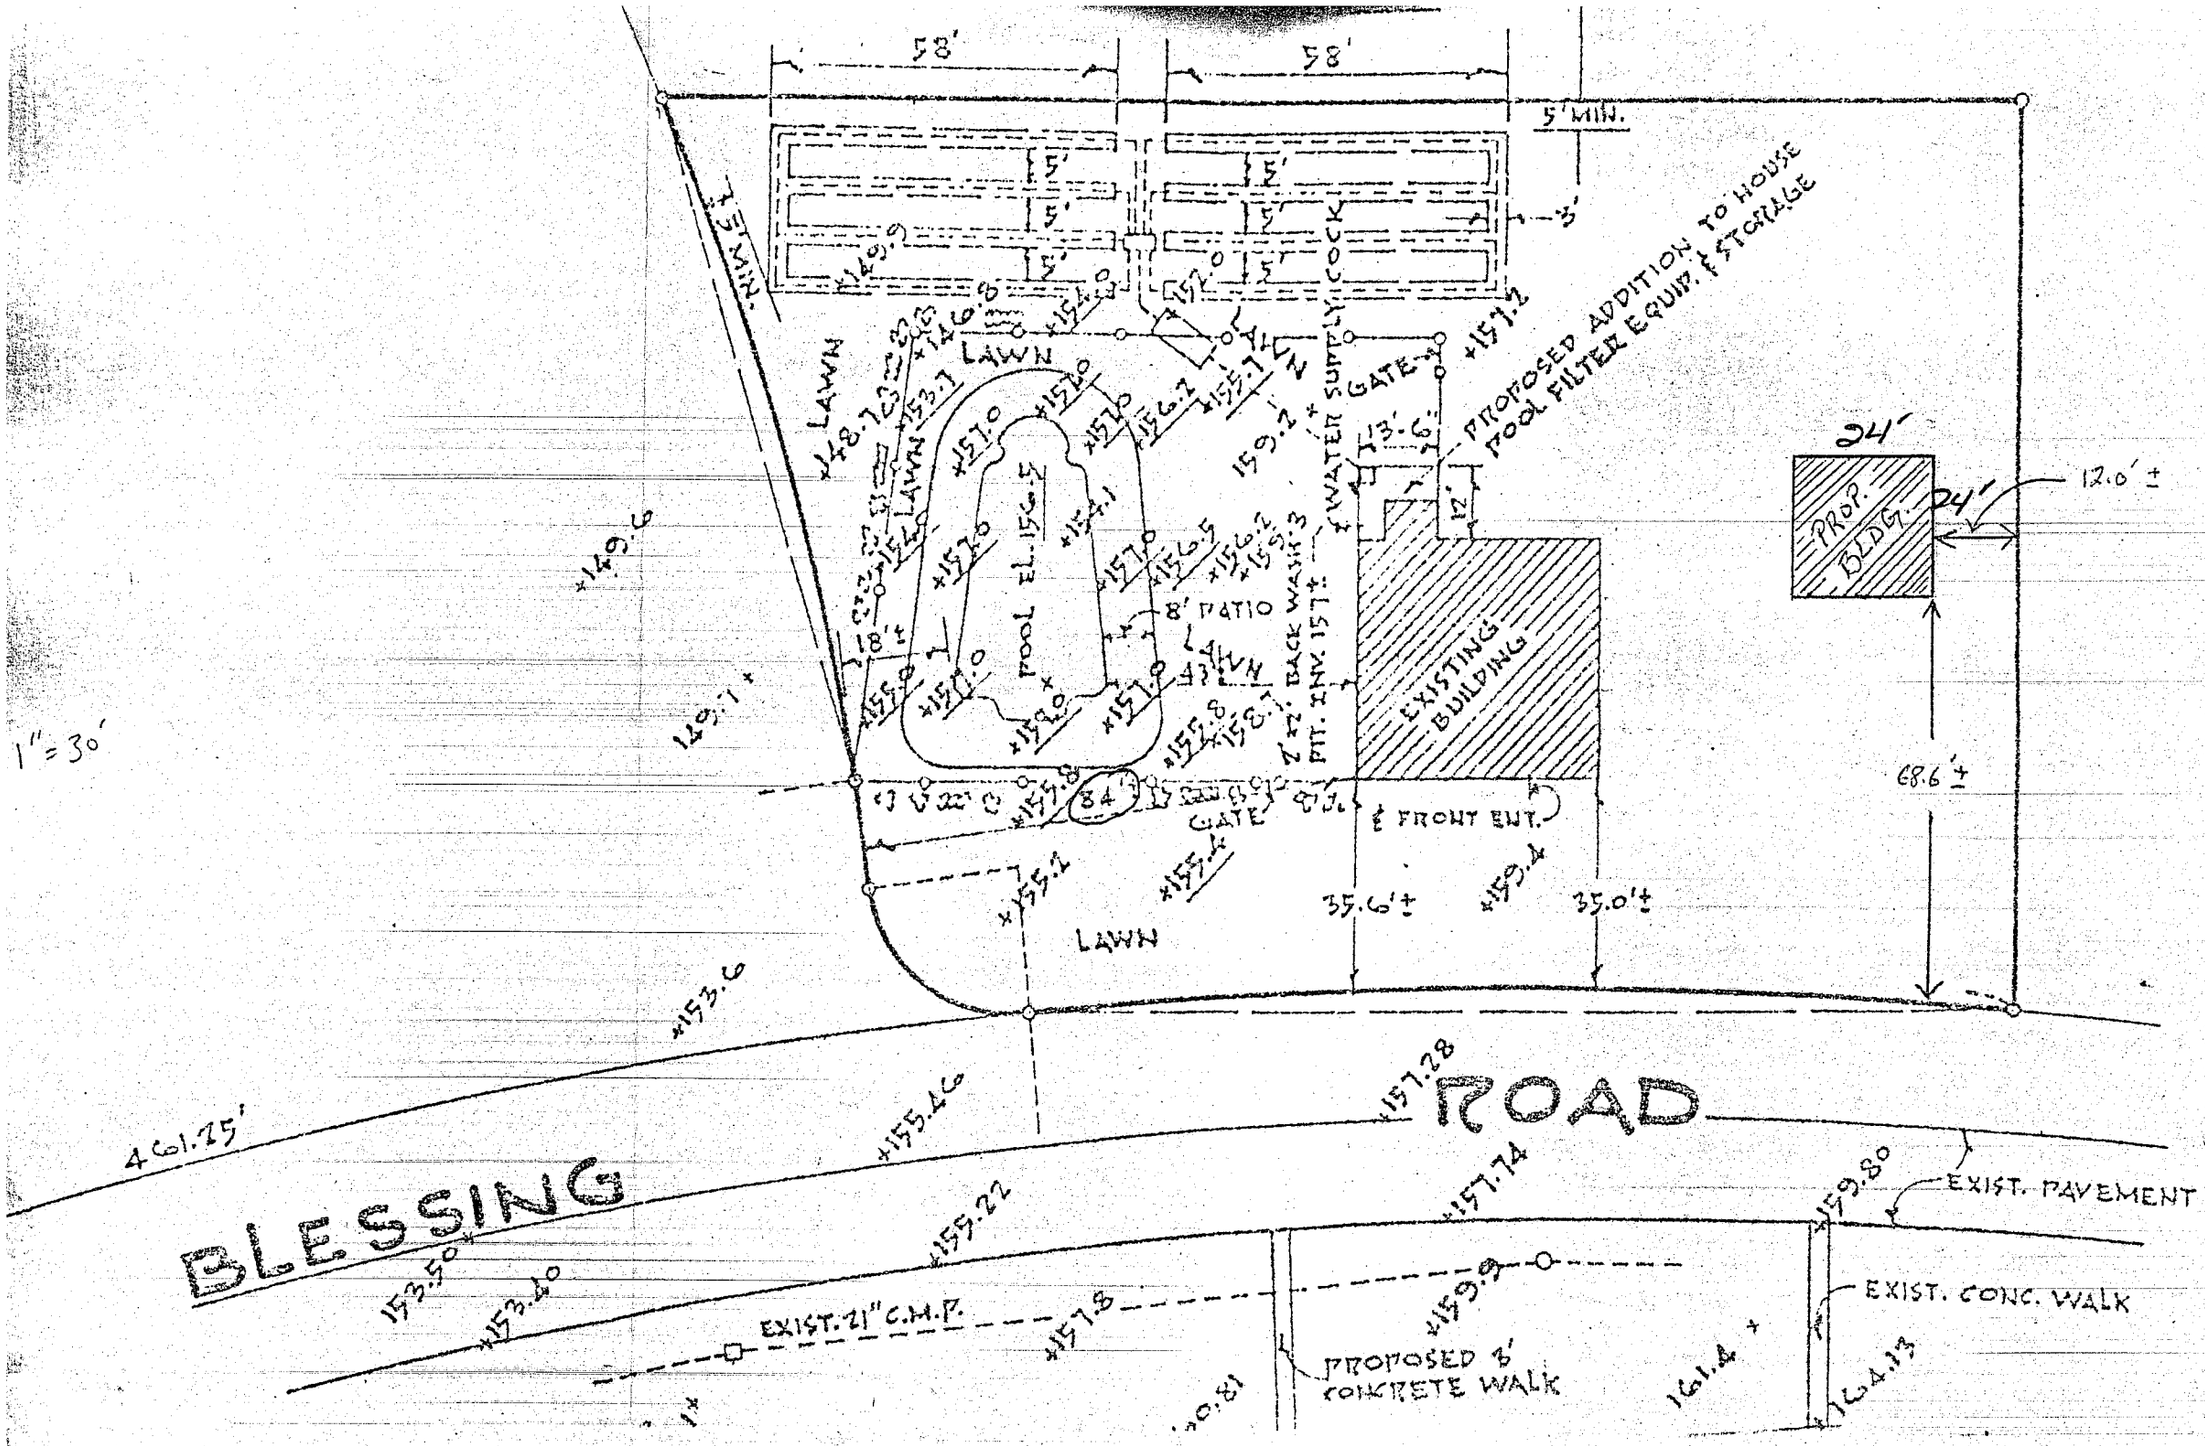
58'
58'
5' MIN.
5'
3'
SEWER
LAWN
LAWN
LAWN
LAWN
POOL EL. 156.5
8' PATIO
WATER SUPPLY COCK
GATE
PROPOSED ADDITION TO HOUSE
POOL FILTER EQUIP. & STORAGE
13.6'
12'
24'
PROP. BLDG.
24'
12.0'±
BACK WASH
PIT. INV. 151'±
EXISTING BUILDING
68.6'±
GATE
℄ FRONT ENT.
35.6'±
35.0'±
LAWN
1"=30'
BLESSING
ROAD
461.75'
EXIST. 21" C.M.P.
EXIST. PAVEMENT
EXIST. CONC. WALK
PROPOSED 3' CONCRETE WALK
161.4'±