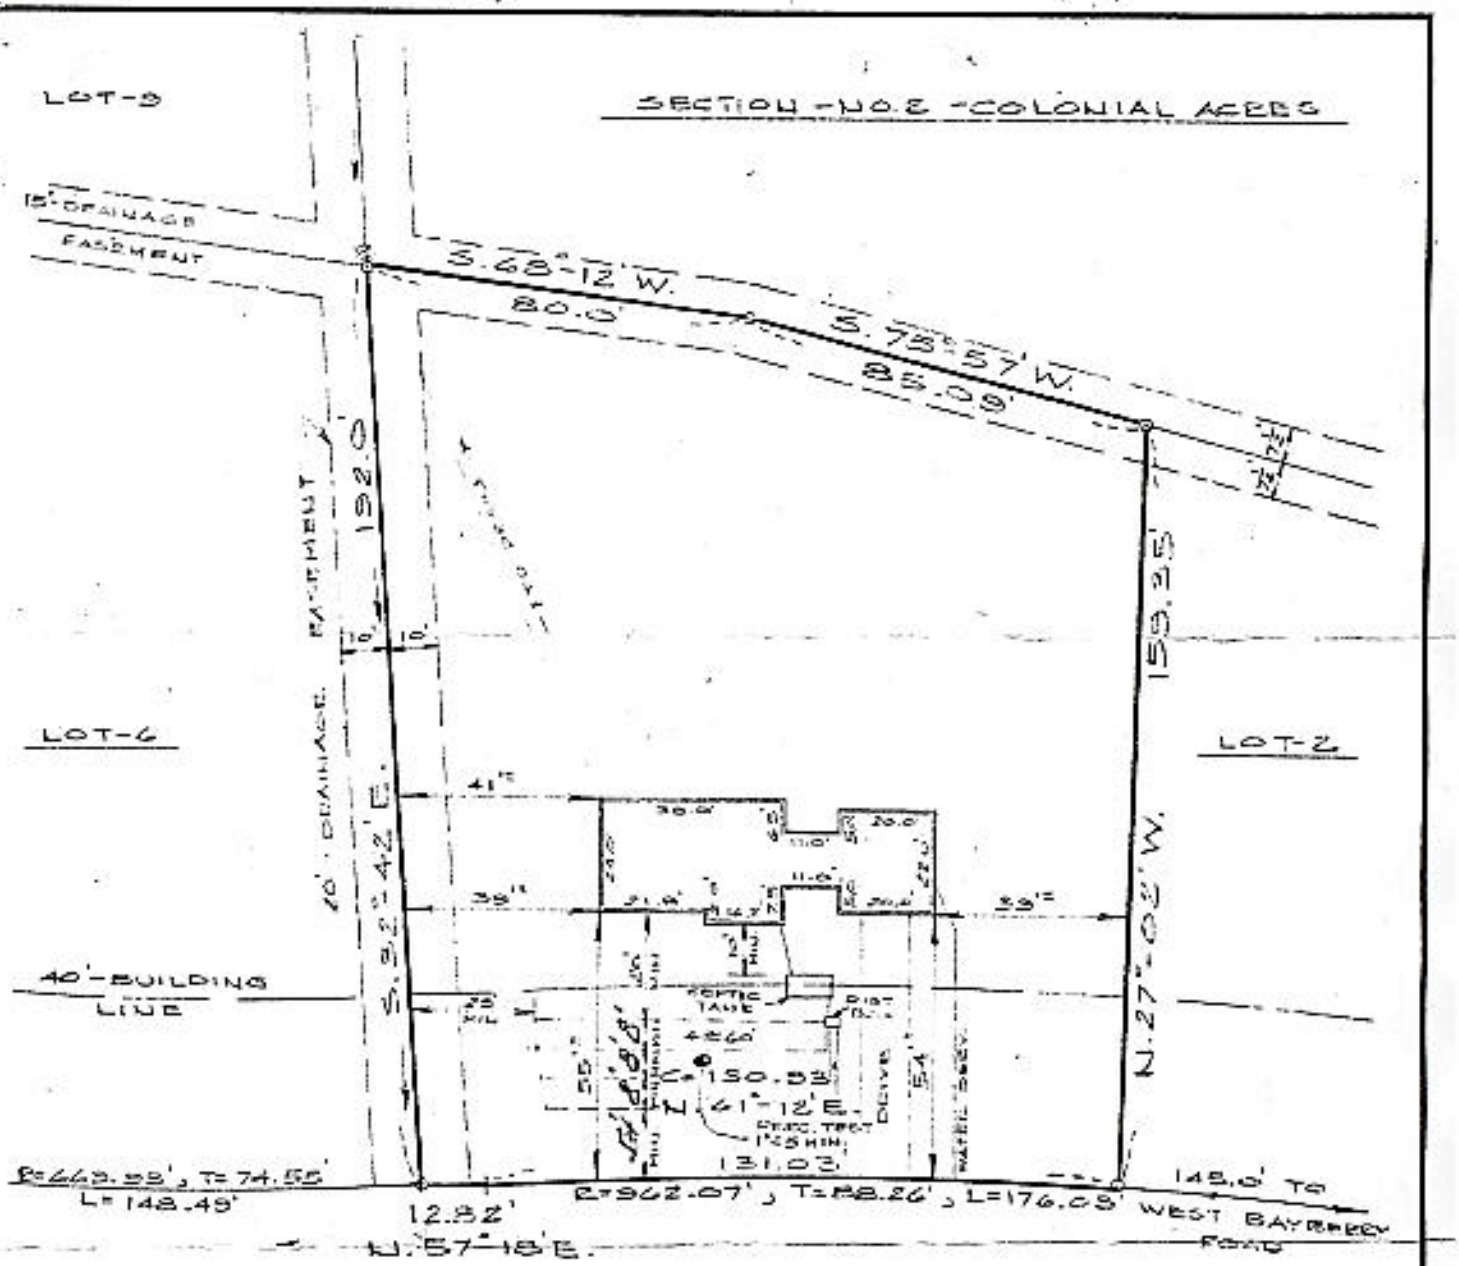

ALBANY COUNTY DEPT. OF HEALTH

These plans for sewage disposal

DATE NOV 12 1964

EXAMINED AND APPROVED (SUBDIVISION) WITH CORRECTIONS AS NOTED

Charles C. McLoughlin

SANITARY ENGINEER

OLDE COACH ROAD

NOT

RECORD OF WORK	DATE		
	9/30/64	PROPOSED BUILDING LOCATION FOR GLENMONT DEV. CORP.	R.V.J.
	11/5/64	SEPTIC SYSTEM ADDED	R.V.J.

LOT-4-OLDE COACH ROAD
COLONIAL ACRES-SEC.-4

TOWN OF BETHLEHEM | COUNTY: ALBANY, N.Y.

SCALE: 1" = 40' | DATE: OCT. 30, 1964.

C. T. MALE ASSOCIATES
3010 TROY ROAD
SCHENECTADY, NEW YORK

MAP BY: Rhein Vogel Jr. | LIC. NO.: L.S. 31751

K+E ALBANENE® TRACING PAPER 73840