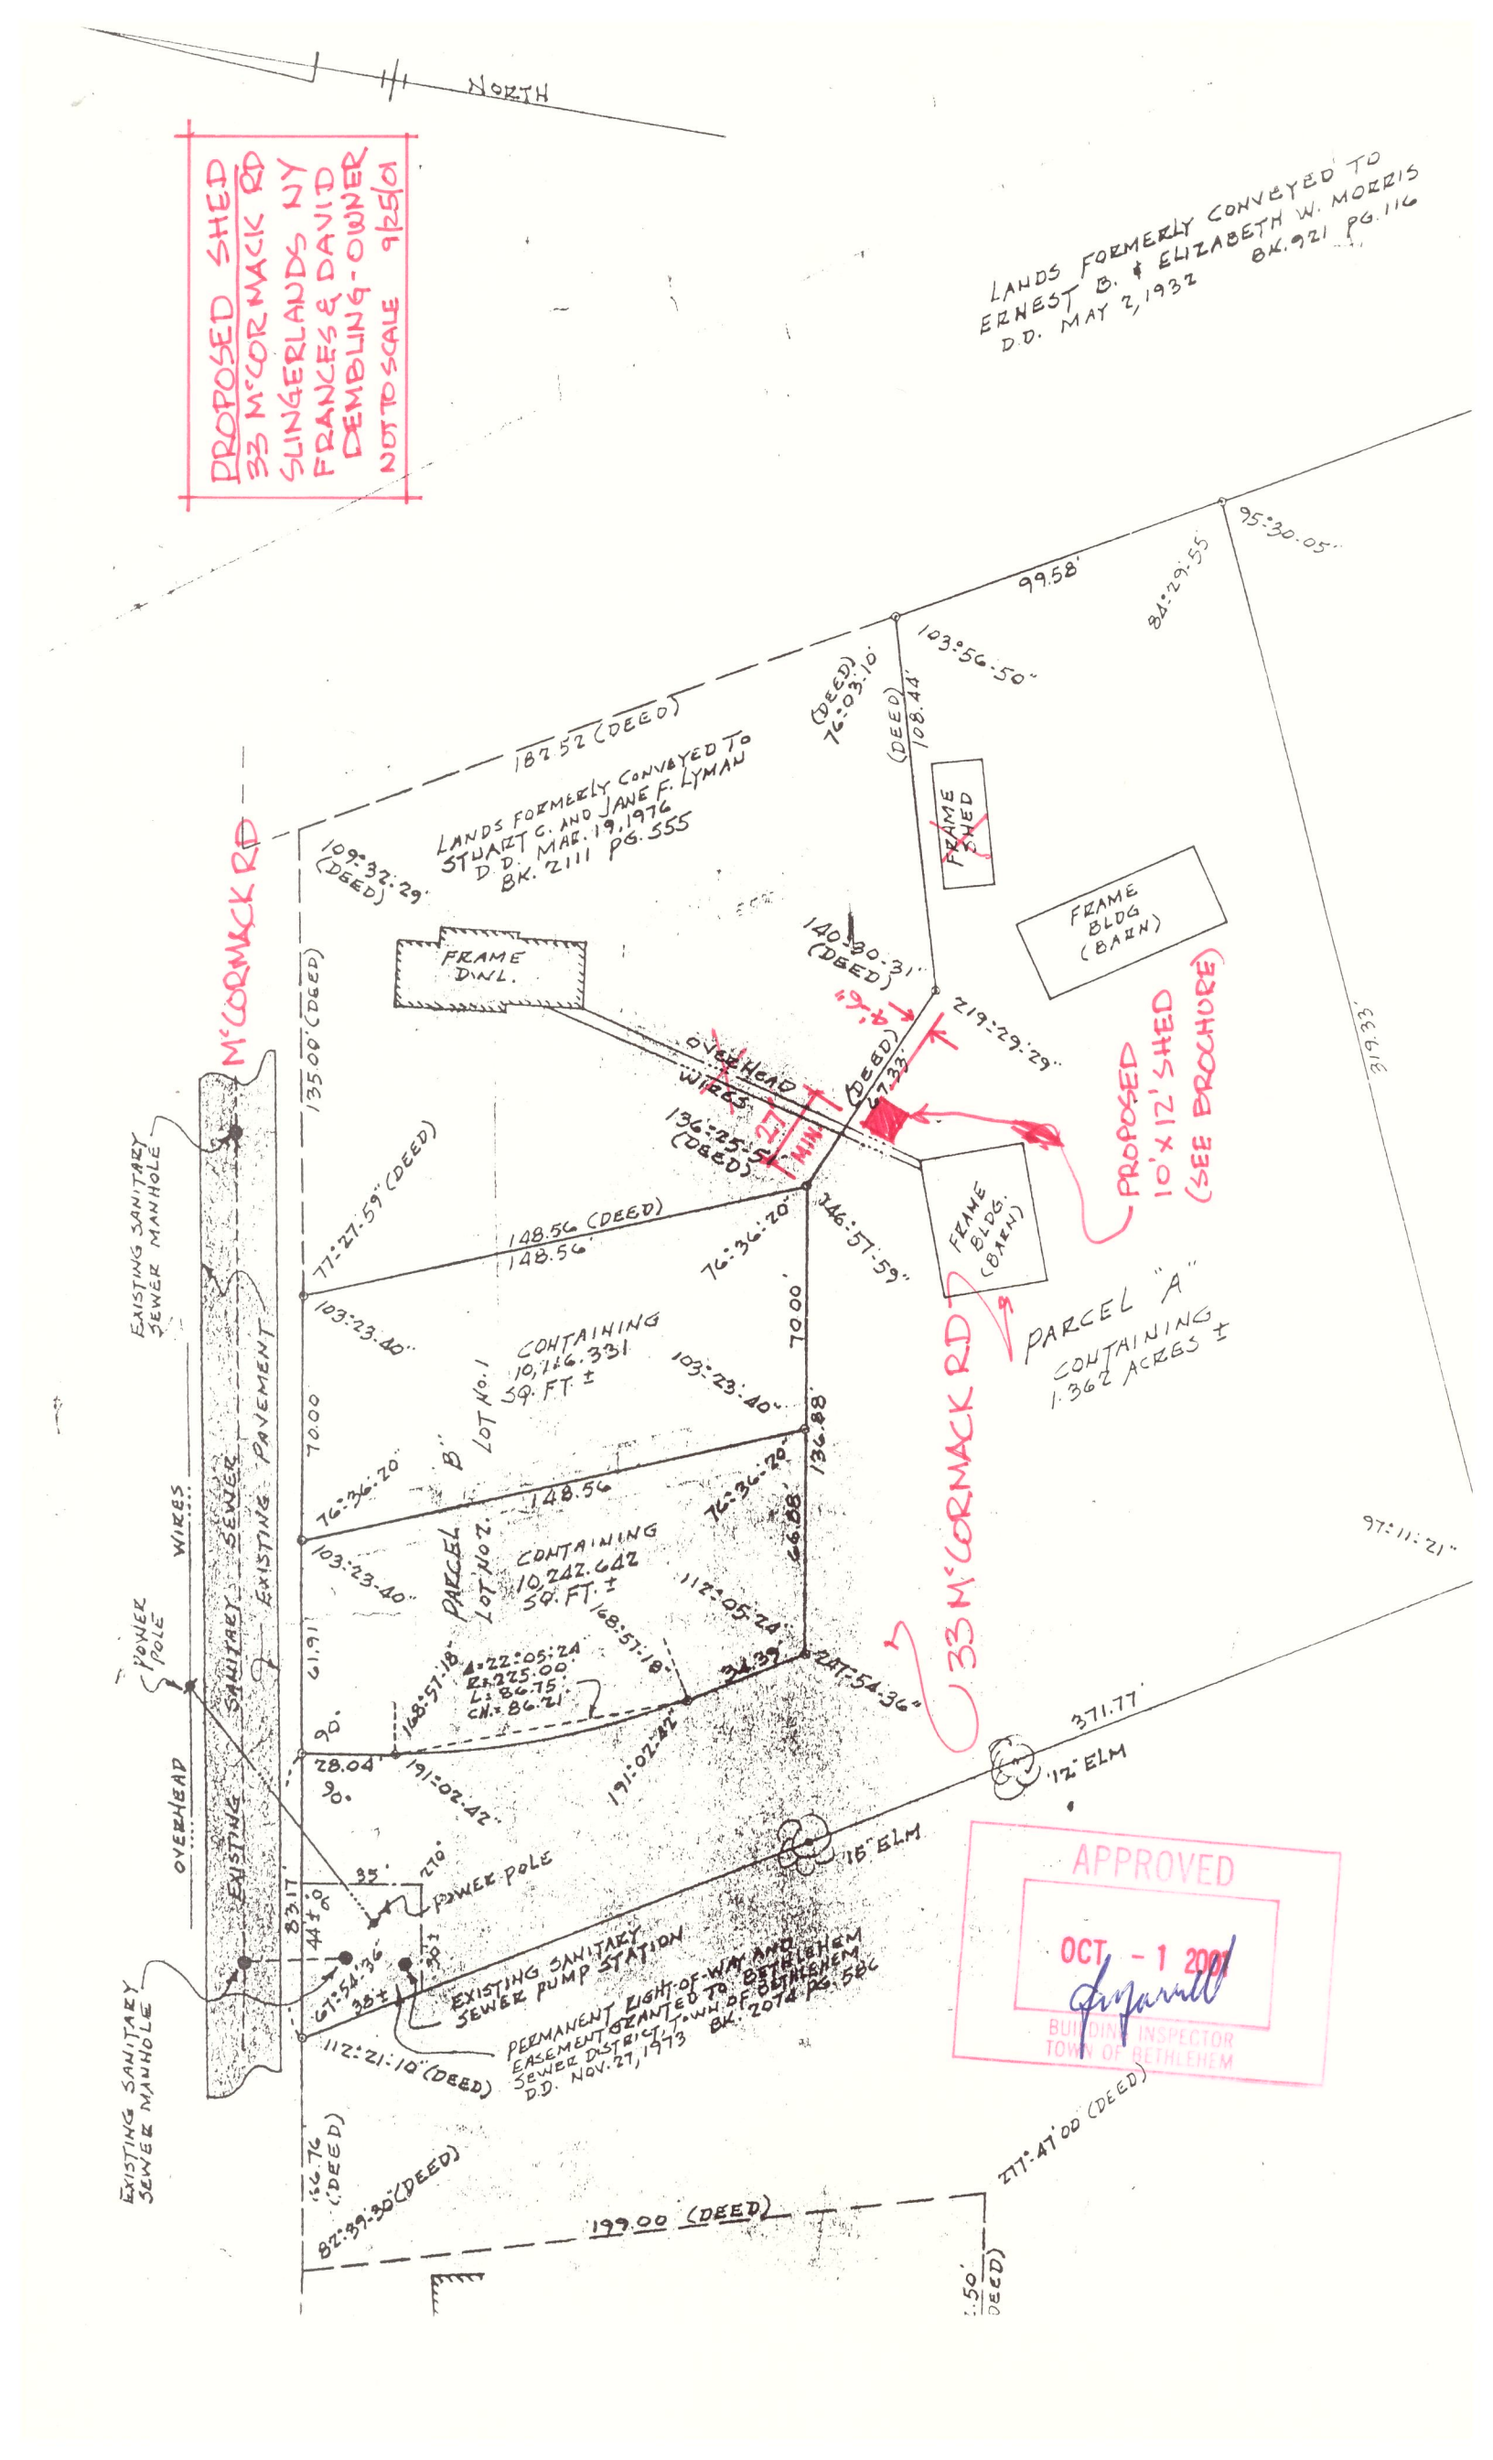
PROPOSED SHED
33 McCORMACK RD
SLINGERLANDS NY
FRANCES & DAVID
DEMBLING - OWNER
NOT TO SCALE 9/25/01
NORTH
LANDS FORMERLY CONVEYED TO
ERNEST B. & ELIZABETH W. MORRIS
D.D. MAY 2, 1932
BK. 921 PG. 116
LANDS FORMERLY CONVEYED TO
STUART C. AND JANE F. LYMAN
D.D. MAR. 19, 1976
BK. 2111 PG. 555
McCORMACK RD
FRAME DWL.
FRAME SHED
FRAME BLDG (BARN)
FRAME BLDG. (BARN)
OVERHEAD WIRES
PROPOSED 10'x12' SHED (SEE BROCHURE)
33 McCORMACK RD
PARCEL "A"
CONTAINING
1.362 ACRES ±
LOT NO. 1
CONTAINING
10,146.331
SQ. FT. ±
PARCEL "B"
LOT NO. 2
CONTAINING
10,242.642
SQ. FT. ±
EXISTING SANITARY SEWER MANHOLE
EXISTING SANITARY SEWER
EXISTING PAVEMENT
POWER POLE
OVERHEAD WIRES
EXISTING SANITARY SEWER PUMP STATION
PERMANENT RIGHT-OF-WAY AND EASEMENT GRANTED TO BETHLEHEM SEWER DISTRICT - TOWN OF BETHLEHEM
D.D. NOV. 27, 1973 BK. 2074 PG. 582
12" ELM
16" ELM
APPROVED
OCT - 1 2001
BUILDING INSPECTOR
TOWN OF BETHLEHEM