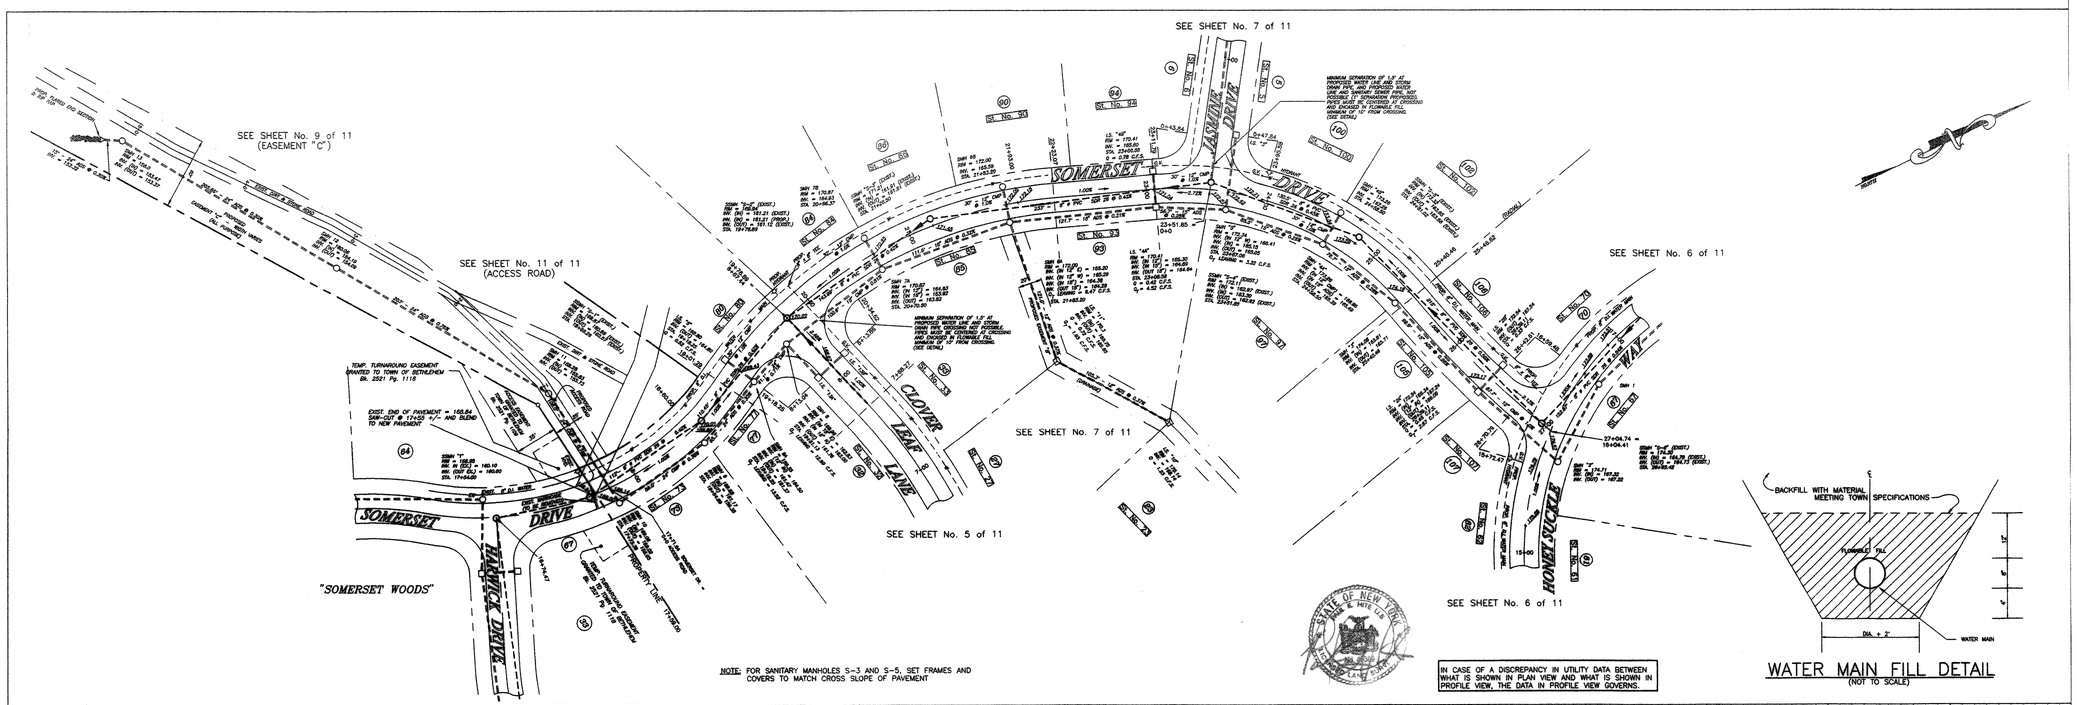
SEE SHEET No. 7 of 11
SEE SHEET No. 9 of 11
(EASEMENT "C")
SEE SHEET No. 11 of 11
(ACCESS ROAD)
SEE SHEET No. 6 of 11
SEE SHEET No. 7 of 11
SEE SHEET No. 5 of 11
SEE SHEET No. 6 of 11
SOMERSET DRIVE
JASMINE DRIVE
CLOVER LANE
HONEYSUCKLE WAY
"SOMERSET WOODS"
NOTE: FOR SANITARY MANHOLES S-3 AND S-5, SET FRAMES AND COVERS TO MATCH CROSS SLOPE OF PAVEMENT
IN CASE OF A DISCREPANCY IN UTILITY DATA BETWEEN WHAT IS SHOWN IN PLAN VIEW AND WHAT IS SHOWN IN PROFILE VIEW, THE DATA IN PROFILE VIEW GOVERNS.
BACKFILL WITH MATERIAL MEETING TOWN SPECIFICATIONS
TUNNELS TAL
DIA. + 2'
WATER MAIN
WATER MAIN FILL DETAIL
(NOT TO SCALE)

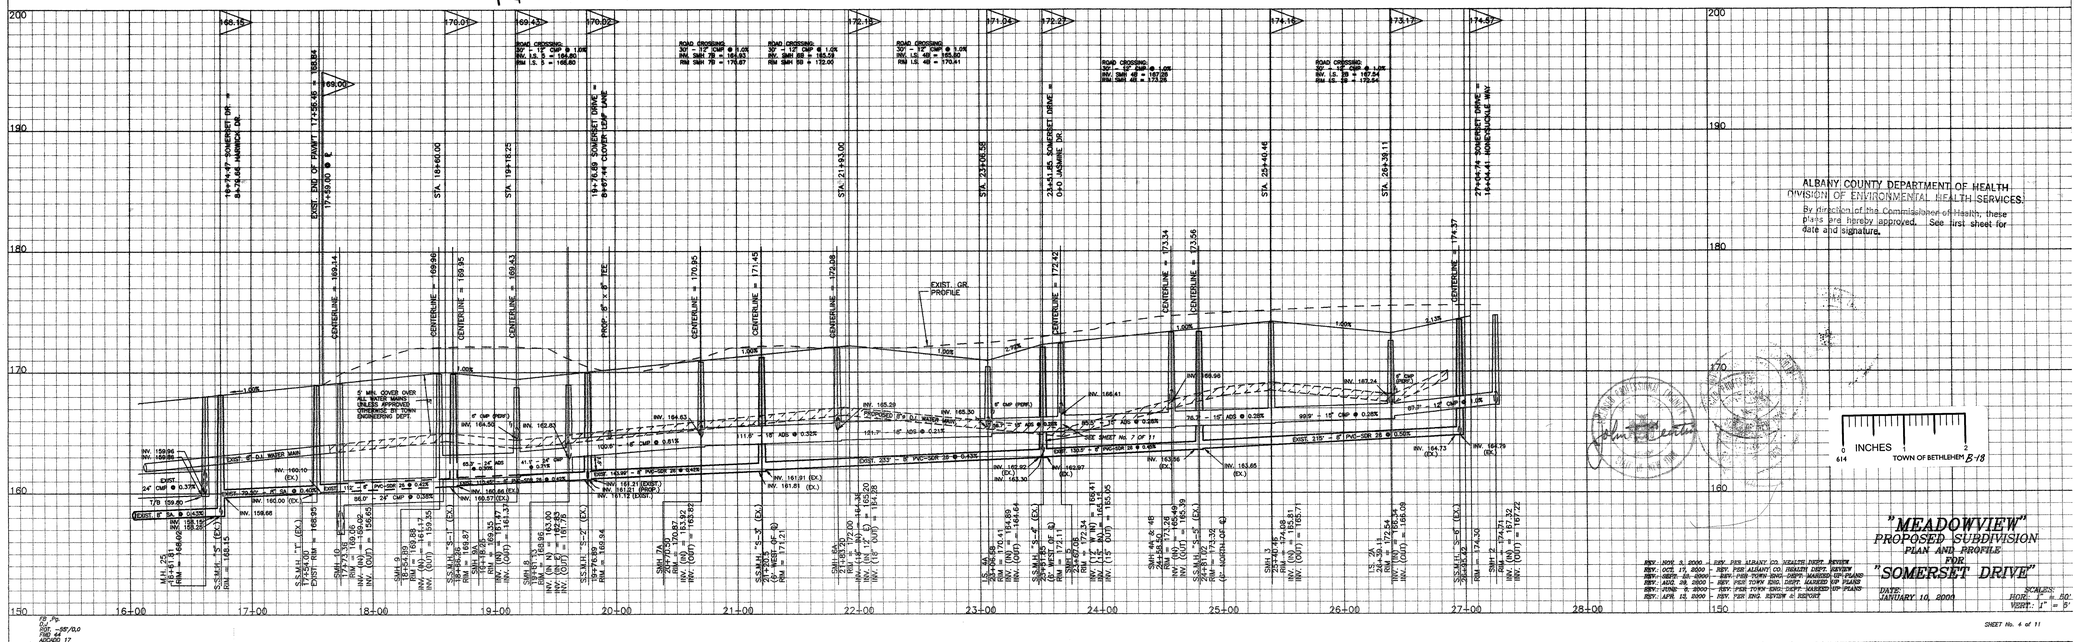
ALBANY COUNTY DEPARTMENT OF HEALTH
DIVISION OF ENVIRONMENTAL HEALTH SERVICES
By direction of the Commissioner of Health, these plans are hereby approved. See first sheet for date and signature.
"MEADOWVIEW"
PROPOSED SUBDIVISION
PLAN AND PROFILE
FOR
"SOMERSET DRIVE"
DATE: JANUARY 10, 2000
SCALES: HOR.: 1" = 50' VERT.: 1" = 5'
TOWN OF BETHLEHEM
B-18
SHEET No. 4 of 11