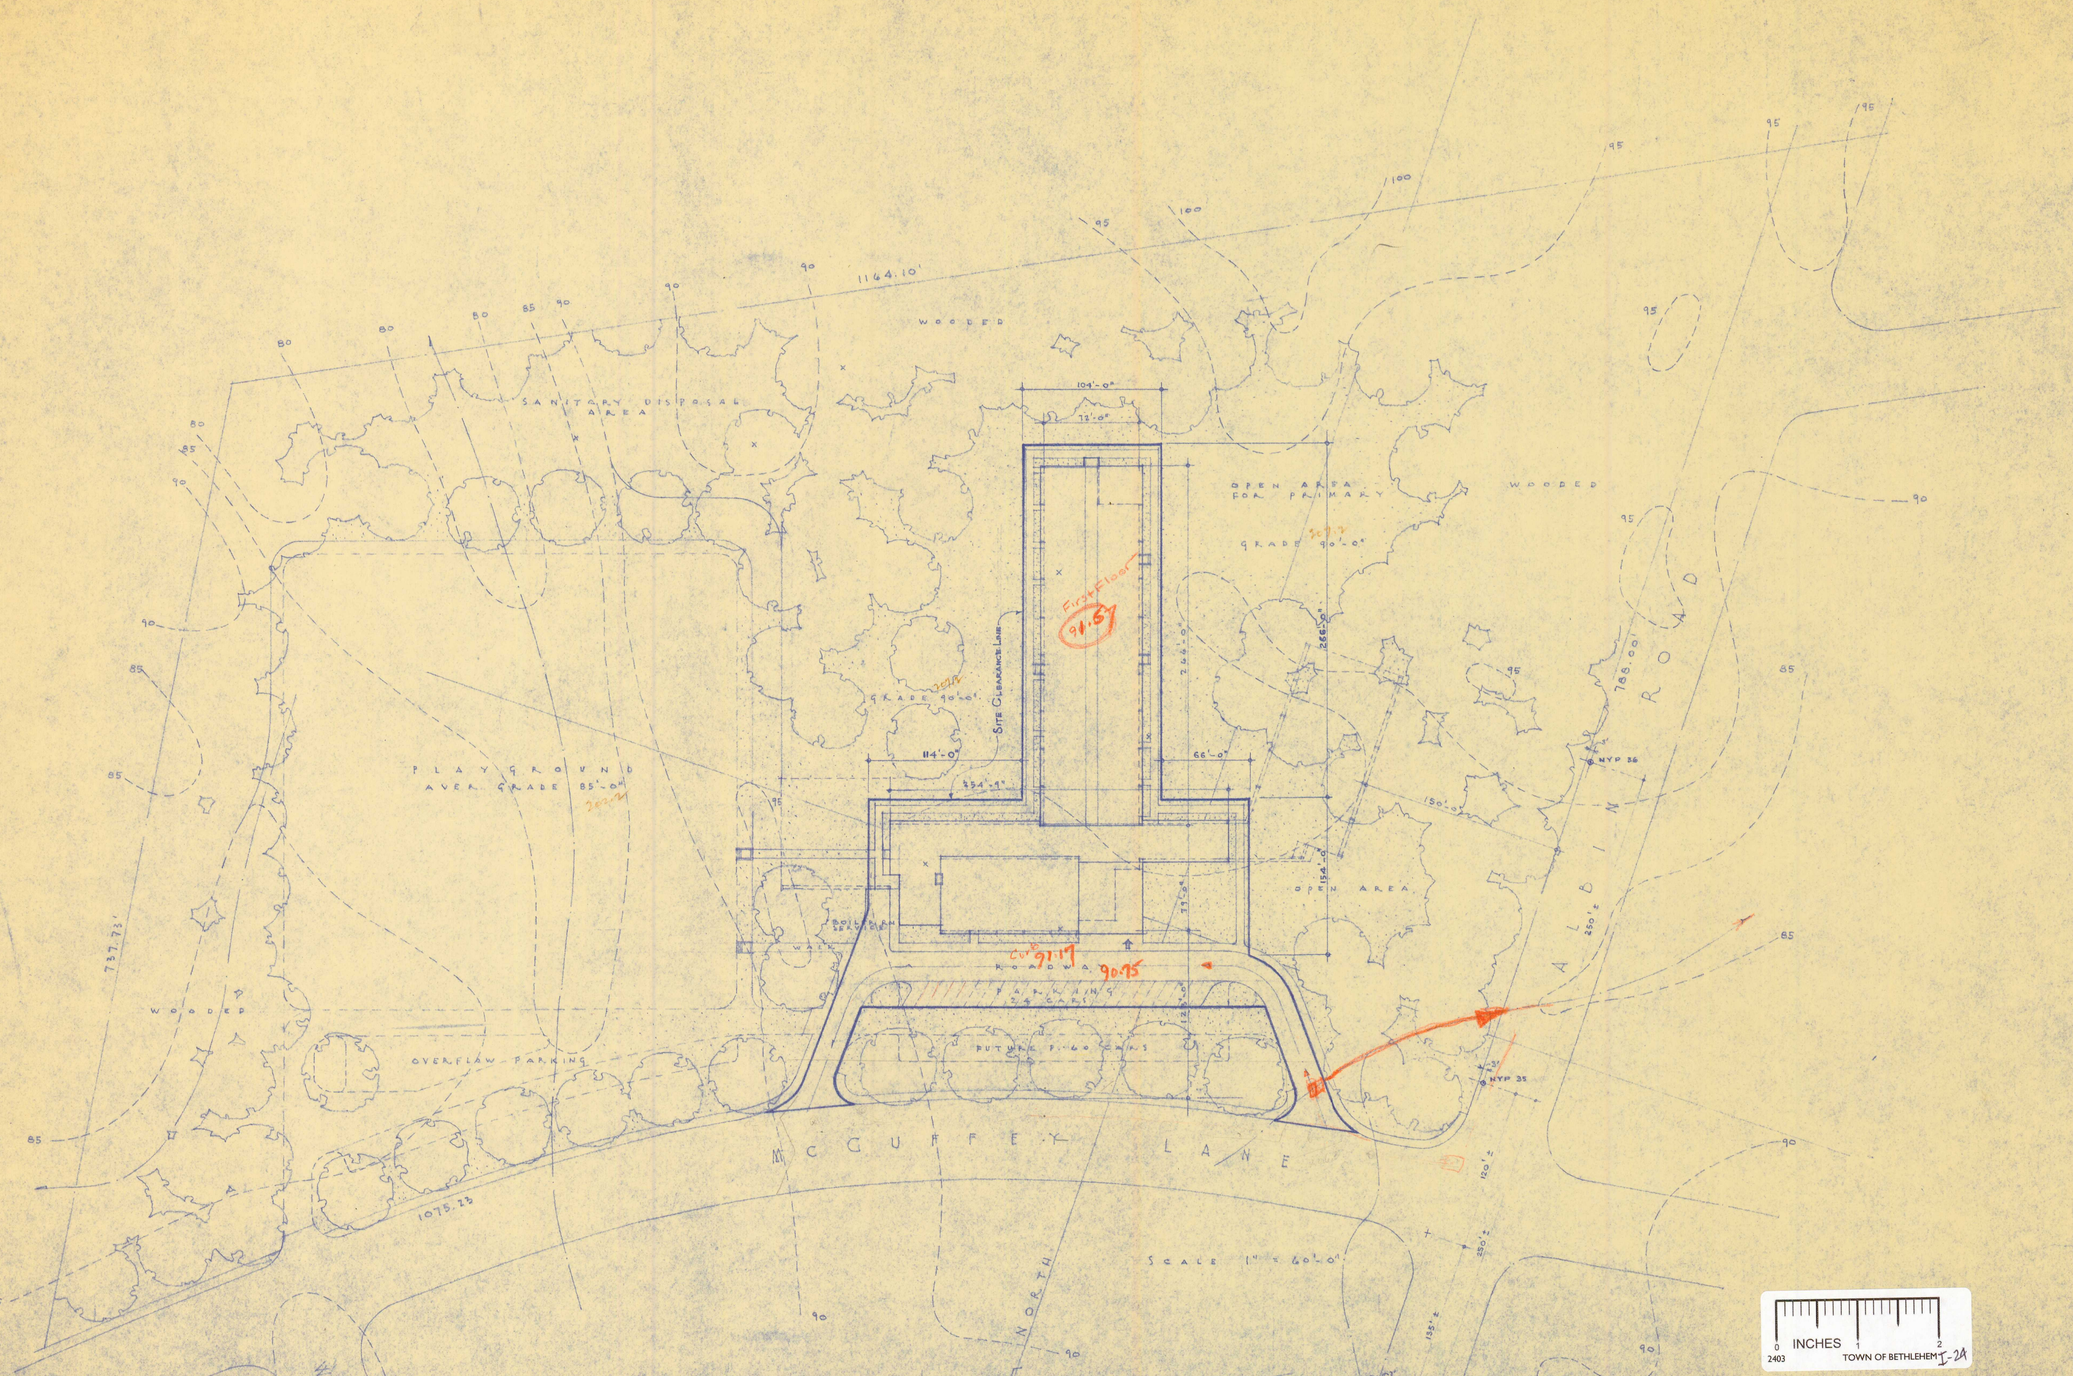

SITE PLAN PROPOSED HAMAGRAEL SCHOOL
DELMAR, N.Y. CENTRAL SCHOOL DISTRICT #6
TOWNS OF BETHLEHEM AND NEW SCOTLAND ALBANY COUNTY NEW YORK

FINAL PRELIMINARY PLAN
OCTOBER 21, 1952

OFFICE OF MARCUS T. REYNOLDS
ARCHITECTS
J.N.B.jr

POWER POLES DATA ADDED
MAY 4, 1953