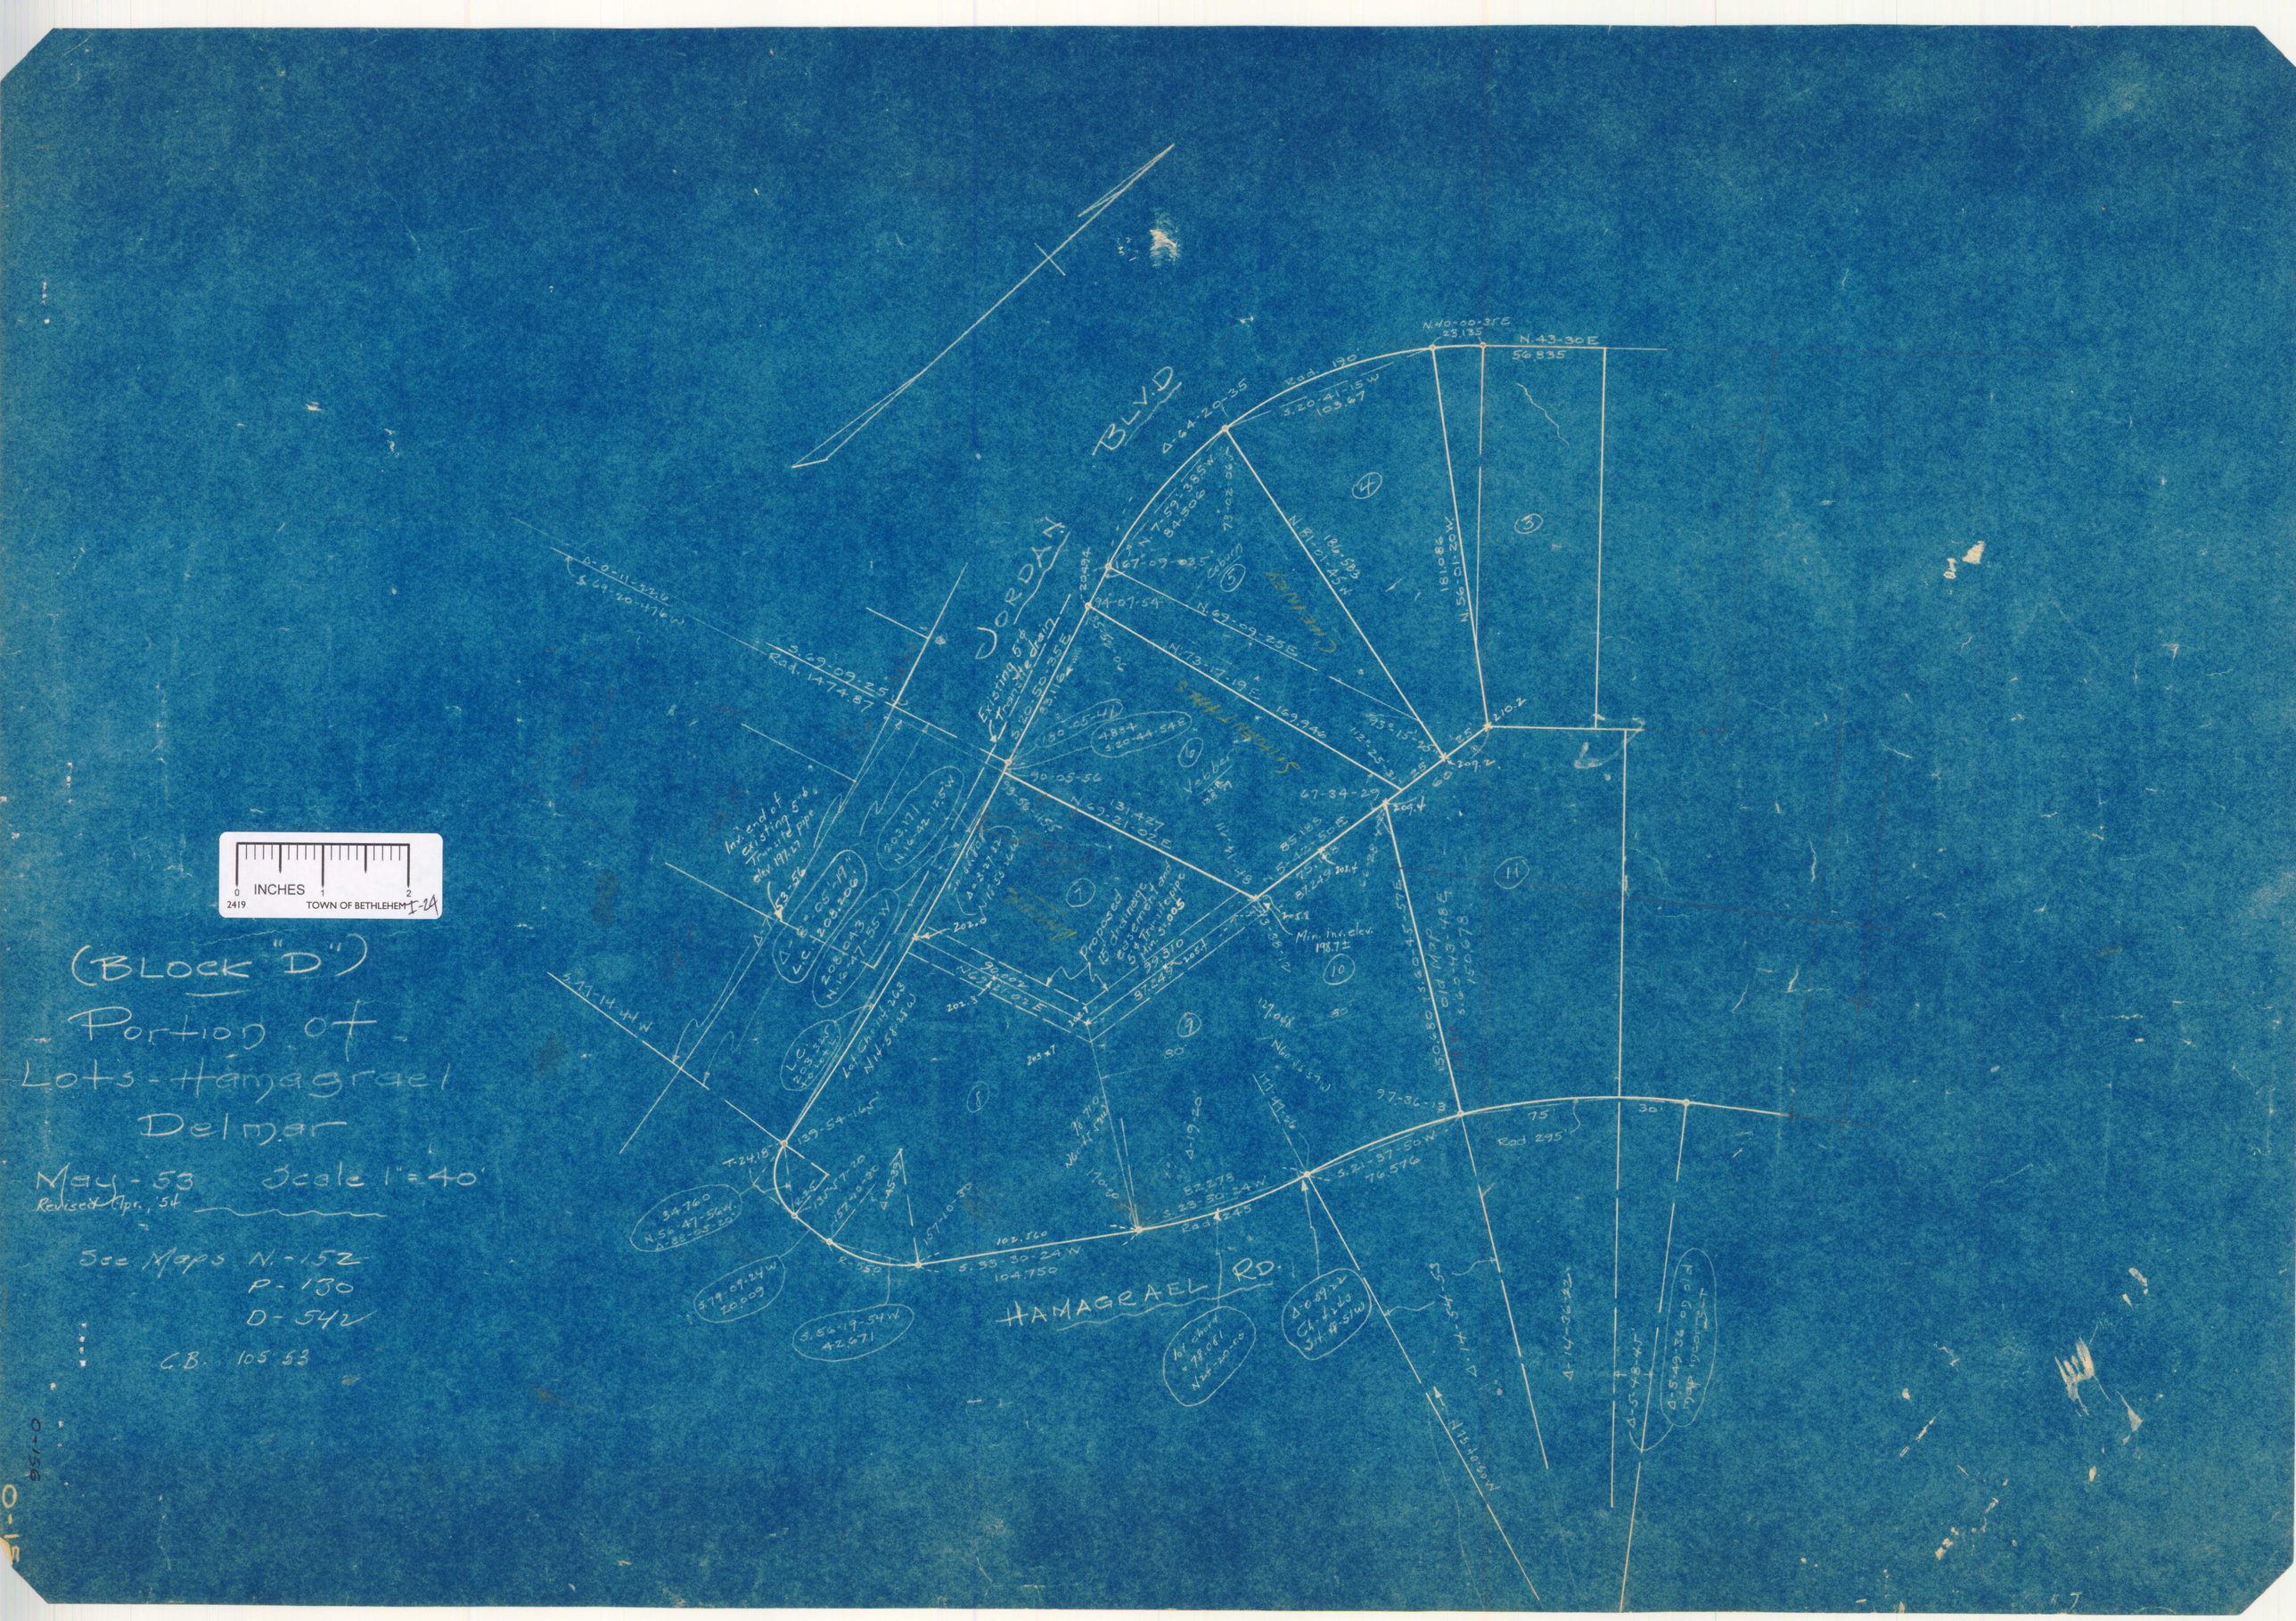
JORDAN BLVD
HAMAGRAEL RD.
Curve Ave
Stoddard Ave
Existing 5"ø Transite drain
Inv. end of Existing 5"ø Transite pipe elev. 197.27
Proposed 15" drainage easement and 5"ø Transite pipe Min. Inv. 198.7±
Min. inv. elev. 198.7±
Old Map 486
Old Map 1950-54
INCHES
TOWN OF BETHLEHEM
I-14
(BLOCK "D")
Portion of
Lots - Hamagrael
Delmar
May - 53 Scale 1" = 40'
Revised Apr., '54
See Maps N. - 152
P - 130
D - 542
C.B. 105.53