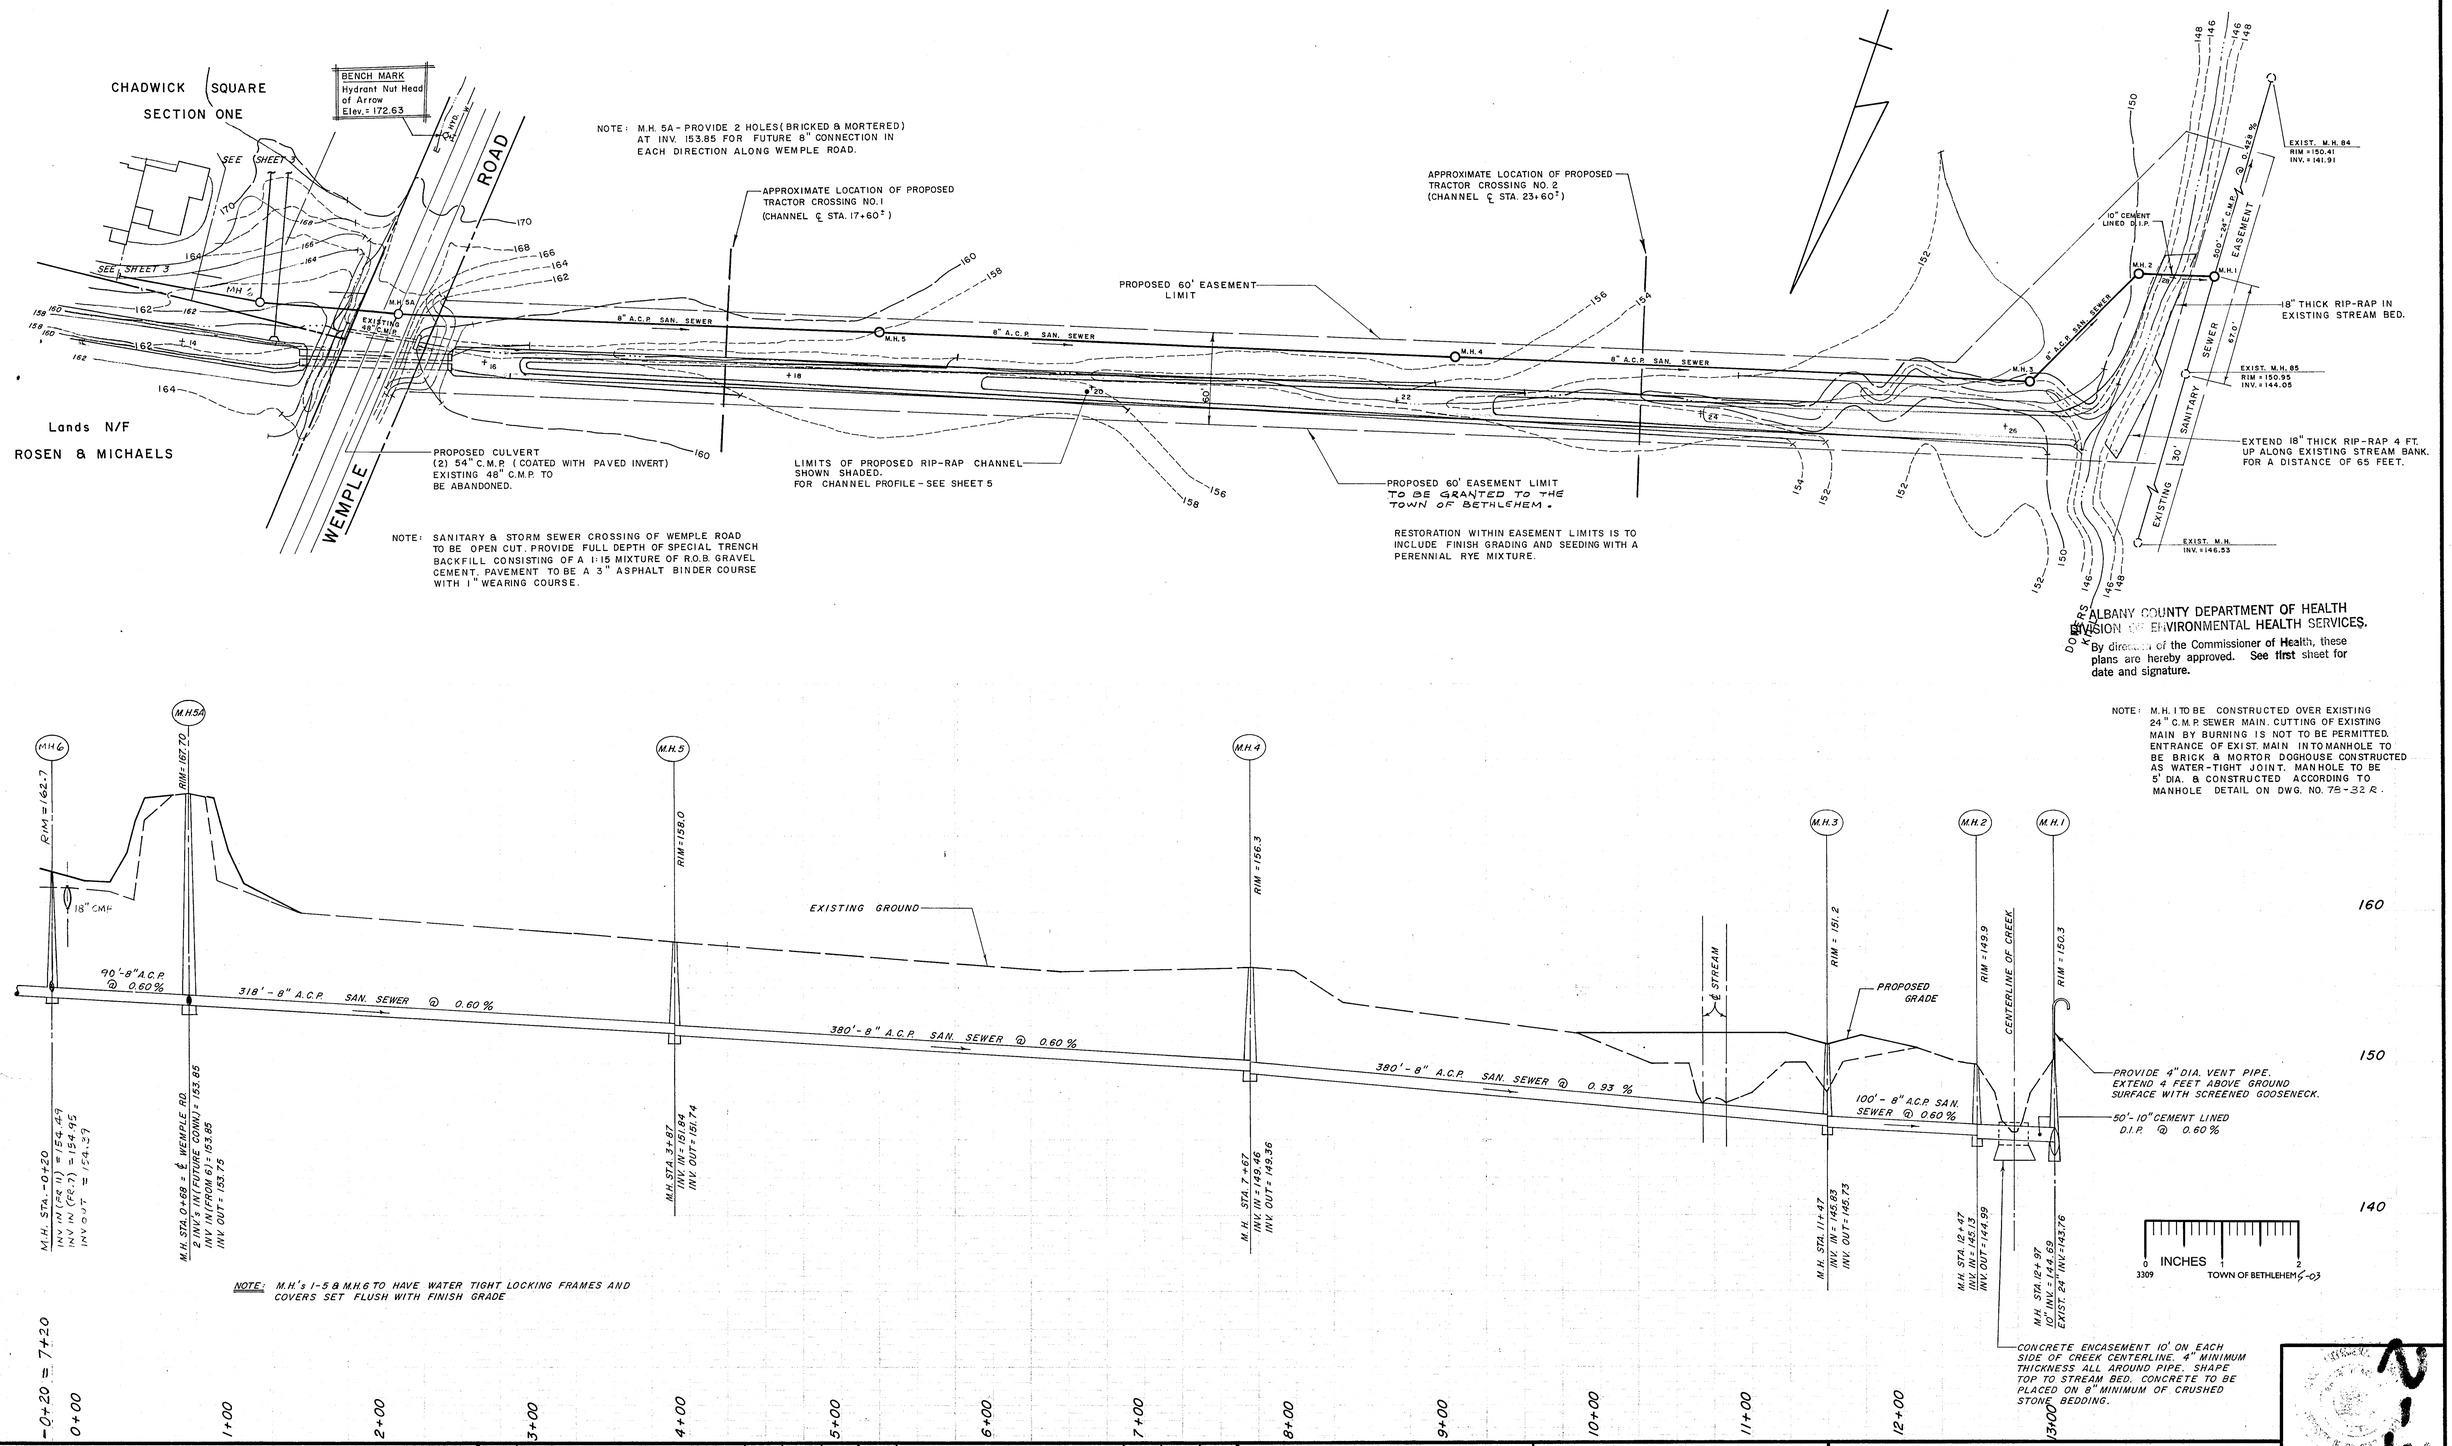

C.T. MALE ASSOCIATES, P.C.
3000 TROY ROAD, SCHENECTADY, N.Y. 12309
PROFESSIONAL ENGINEERS LAND SURVEYORS LAND PLANNING CONSULTANTS

DATE	RECORD OF WORK	Drawn	Check	Appr.	DATE	RECORD OF WORK	Drawn	Check	Appr.
11/8/77	EXTENDED 18" C.M.P. NEAR M.H. 6.		J.E.F.		3/2/78	ADDED TRACTOR CROSSING NOTES & REVISED M.H.-6		J.E.F.	
11/16/77	EXTENDED CULVERT UNDER WEMPLE RD		J.E.F.		6/20/78	ADDED NOTE RE: PROPOSED EASEM'T	JEF	JEF	
11/21/77	ADDED M.H. 5-A		J.E.F.						
2/16/78	REVISED LOCATION M.H. 6		JEF						
2/28/78	ADDED STANDARD DETAIL SHTS. TO SET		JEF						

DRAWN BY	TOWN OF BETHLEHEM
CHECKED BY	COUNTY ALBANY
APPROVED BY RHEIN VOGEL, JR.	DATE OCTOBER 25, 1977
LICENSE NO. P.E. 31,751	SCALES: HOR. 1 inch = 50 feet; VERT. 1 inch = 5 feet

CHADWICK SQUARE SECTION ONE

STORM & SANITARY OUTFALL

DWG NO. 77-228

Sheet 4 of 13

BRUNING 44-132 1952-1

PROJECT NO.

REC'D Nov 1977