LEGEND

UNPAVED ROAD	
EXISTING GAS	G
EXISTING WATER	W
EXISTING SANITARY SEWER	SS
EXISTING FENCE LINE	
EXISTING PROPERTY LINE	
EXISTING DITCH LINE	
PROPOSED WATER MAIN	
EXISTING VALVE	
MAIL BOX	MB
EXISTING HYDRANT	
EXISTING MANHOLE	
EXISTING CATCH BASIN	
TREE	
PROPOSED HYDRANT	
PROPOSED VALVE	

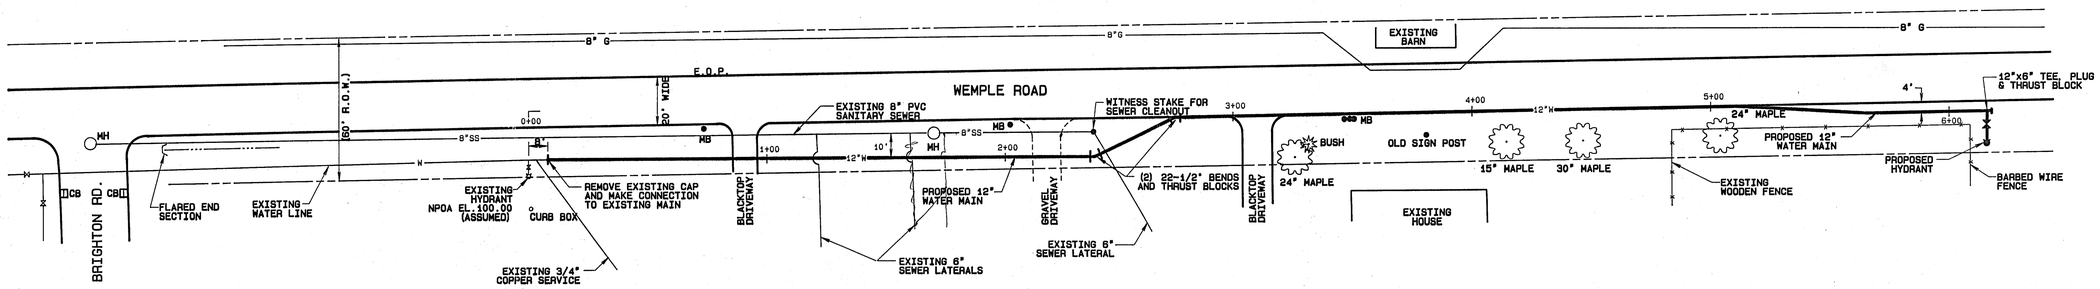

upper

WEMPLE RD WATER EXTENSION

SCALE: 1"=30'

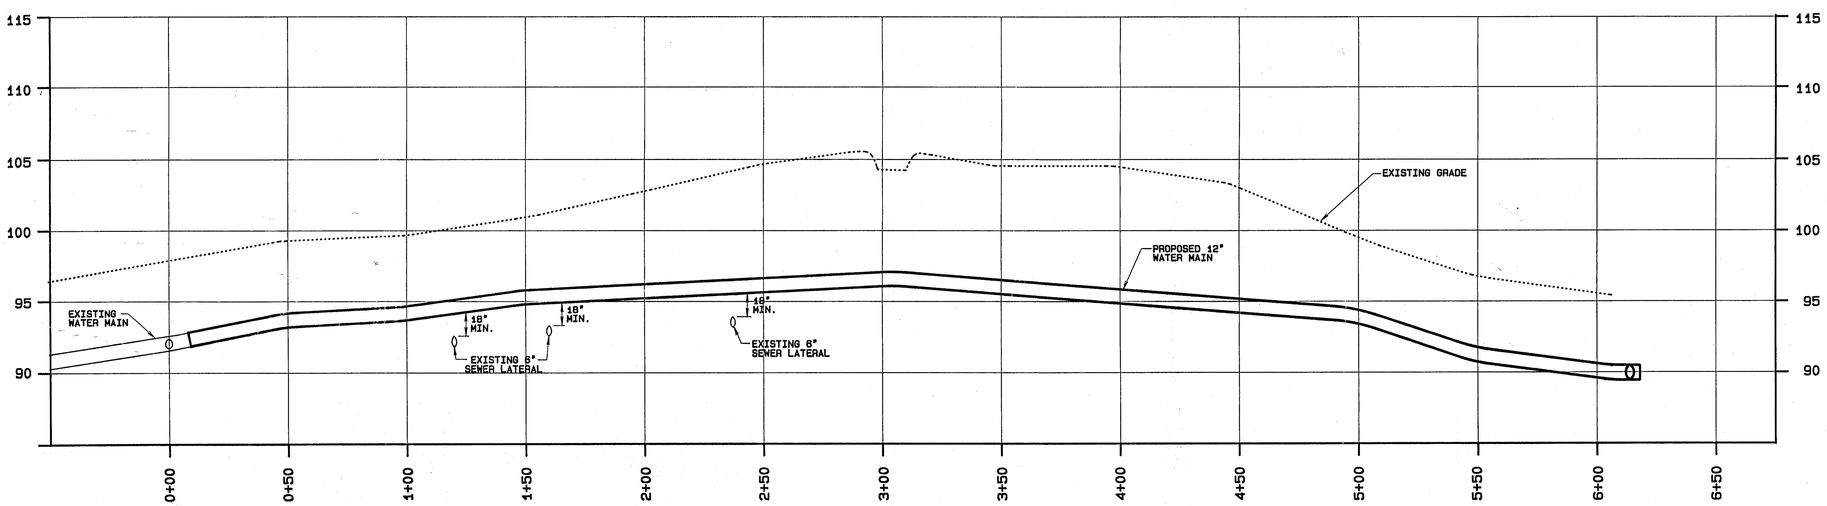

PROFILE
PROPOSED WATER MAIN

SCALE: HORIZONTAL 1"=30'
VERTICAL 1"=5'

SCALE

0 .5 1 2 3

KEY PLAN

NOTES

1. CONTRACTOR IS RESPONSIBLE FOR NOTIFYING AND COORDINATING WITH THE RESPECTIVE UTILITIES PRIOR TO EXCAVATING. CONTRACTOR IS ALSO RESPONSIBLE FOR DETERMINING EXACT LOCATION AND DEPTH OF ALL UTILITIES BEFORE EXCAVATING.

UNAUTHORIZED ALTERATIONS OR ADDITIONS TO THIS DOCUMENT IS A VIOLATION OF SECTION 7209 SUBDIVISION 2 OF THE NEW YORK STATE EDUCATION LAW

DATE	BY	DESCRIPTION	SYMBOL

J. KENNETH FRASER AND ASSOCIATES, P.C.
CONSULTING ENGINEERS
RENSSELAER, NEW YORK

TOWN OF BETHLEHEM
ALBANY COUNTY, NEW YORK

WATER DISTRICT NO.1

WEMPLE ROAD WATER EXTENSION

0 INCHES 1 2
3678 TOWN OF BETHLEHEM

SCALE AS NOTED

STATE OF NEW YORK · JAMES K. FRASER JR. · LICENSED PROFESSIONAL ENGINEER · 42824

PROJ. ENG'R: TJM
DRAWN BY: PJH
ASSEMBLED BY: PJH
CHECKED BY: JKF

REF. NO.029004.001

SHEET TITLE:
WEMPLE ROAD PLAN & PROFILE

DATE: MAY 1990

SHEET 1 OF 2