NOTE #1
MAINTAIN 2'-0" MIN. COVER
OVER WATER LINE & FORCED
SEWER MAIN

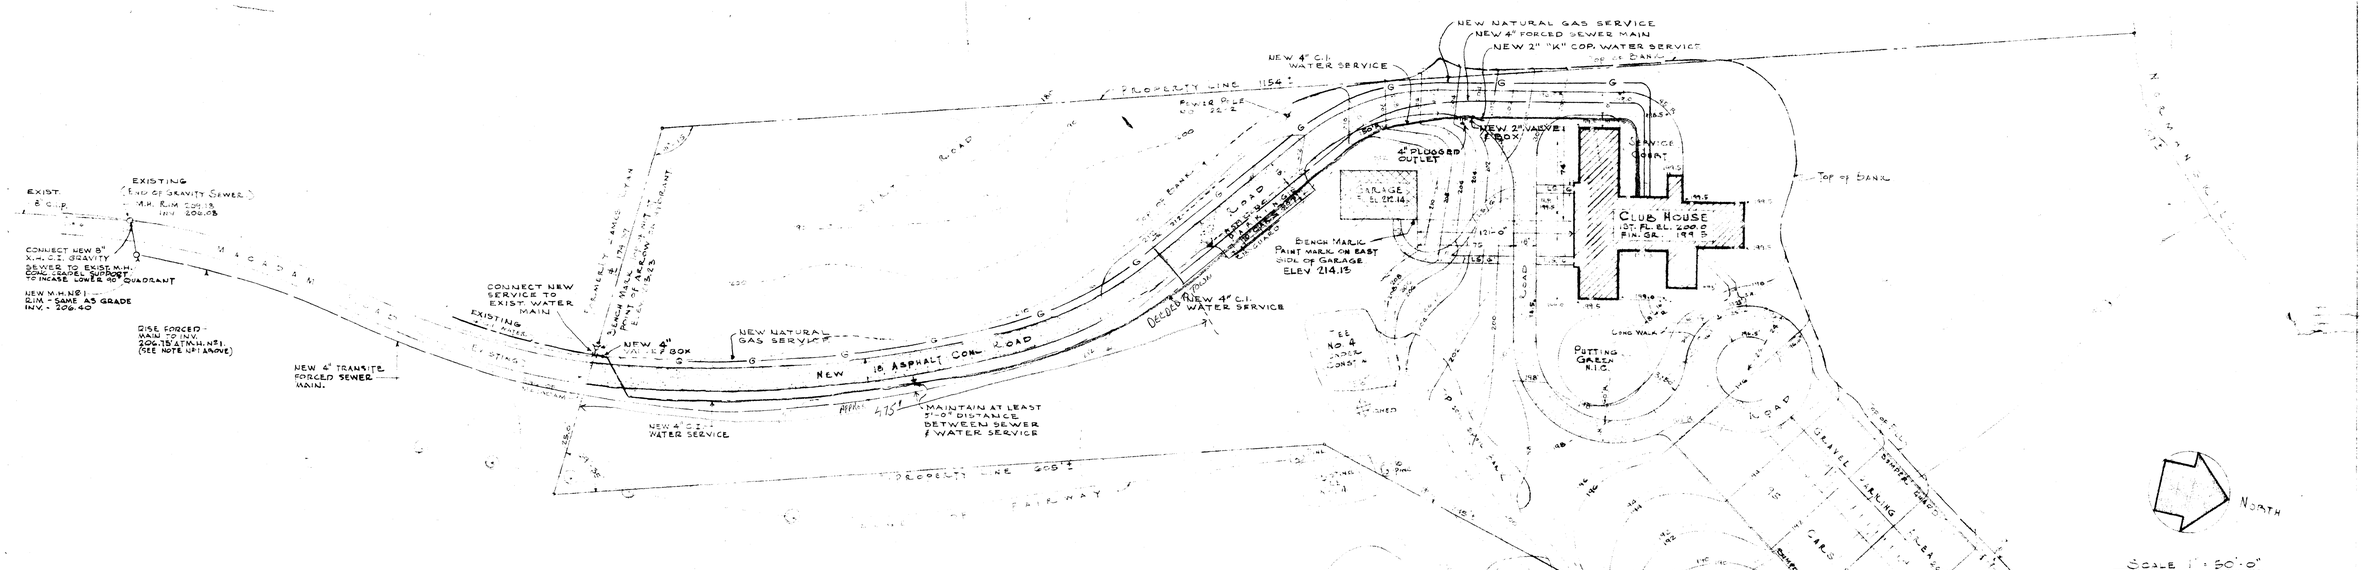

PLOT & GRADING PLAN
SCALE 1" = 50'

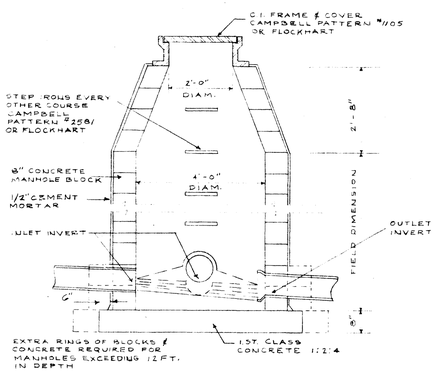

TYPICAL MANHOLE DETAIL
NO SCALE

LEGEND

APPLIES TO ALL PLUMBING DRAWINGS

- DRAIN
- DRAIN BURIED
- VENT
- COLD WATER
- HOT WATER
- HOT WATER RECIRCULATING
- G — G GAS
- CLEAN OUT
- SHUT OFF VALVE
- CHECK VALVE
- H.B. HOSE BIBB
- W.H. WALL HYDRANT

INCHES 0 1 2
470 A-22 TOWN OF BETHLEHEM

A-22

NORMANSIDE COUNTRY CLUB
ELSMERE, NEW YORK

PLOT PLAN

DRAWN BY:	CHECKED BY:	DATE
J.C.B. Jr.	D.S.	REVISED APRIL 17, 1964

AUGUST LUX AND ASSOCIATES
ARCHITECTS
DELAWARE & HUDSON BUILDING
ALBANY NEW YORK

DRAWING NO. P-A

& LAND SURVEYOR