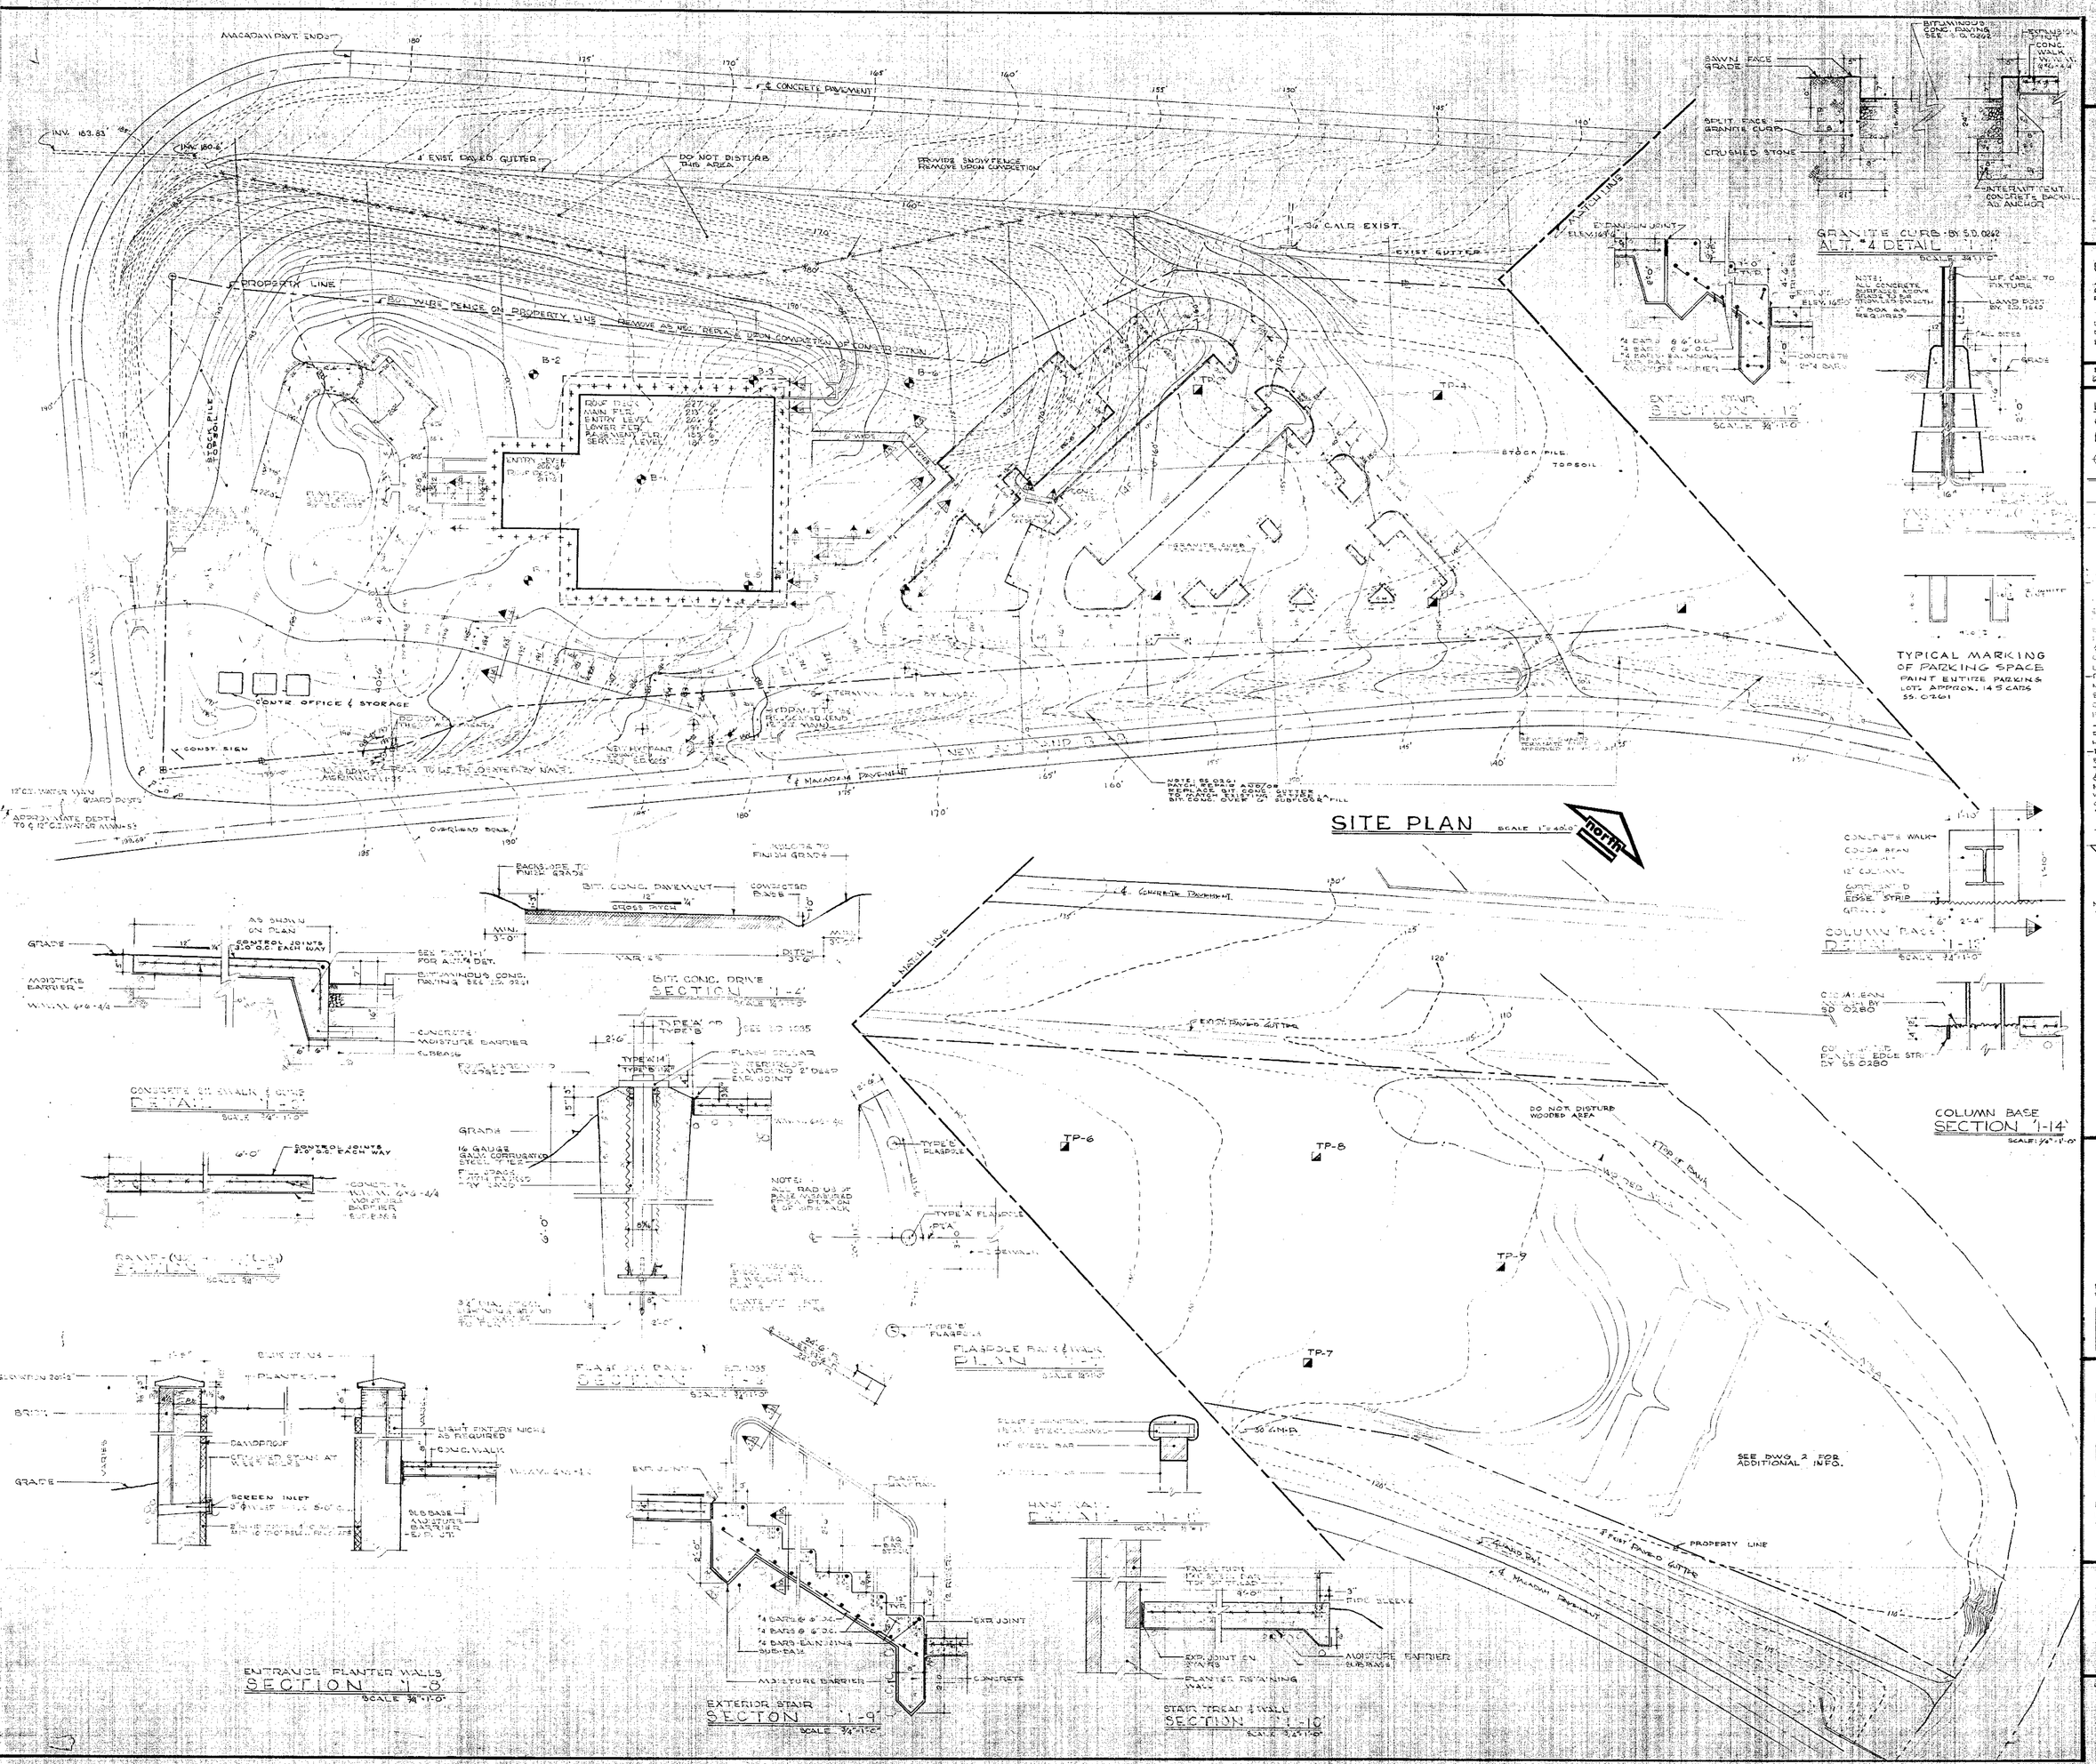
SITE PLAN
SCALE 1"=40'-0"
north
MACADAM PAVT. ENDS
CONCRETE PAVEMENT
EXIST. CONC. GUTTER
DO NOT DISTURB THIS AREA
PROVIDE SNOWFENCE REMOVE UPON CONJECTION
36" CMP EXIST.
EXIST. GUTTER
PROPERTY LINE
BOX WIRE FENCE ON PROPERTY LINE REMOVE AS REQ. DURING & UPON CONJECTION OF CONSTRUCTION
STOCK PILE TOPSOIL
ENTRY LEVEL
CONTR. OFFICE & STORAGE
CONST. SIGN
NEW HYDRANT
NEW BETHLEHEM ROAD
MACADAM PAVEMENT
OVERLAND ROAD
NORTH LINE
CONCRETE PAVEMENT
EXIST. PAVED GUTTER
DO NOT DISTURB WOODED AREA
TOP OF BANK
SEE DWG. 2 FOR ADDITIONAL INFO.
PROPERTY LINE
TP-6
TP-7
TP-8
TP-9
GRANITE CURB BY S.D. 0242
ALT. #4 DETAIL
TYPICAL MARKING OF PARKING SPACE
PAINT ENTIRE PARKING LOTS APPROX. 14 5 CARS SS. 0261
COLUMN BASE SECTION 1-14
COLUMN BASE DETAIL 1-15
BIT. CONC. DRIVE SECTION 1-4
CONCRETE SIDEWALK & CURB DETAIL 1-2
FLAGPOLE PAVE & WALK PLAN
ENTRANCE PLANTER WALLS SECTION 1-8
EXTERIOR STAIR SECTION 1-9
STAIR TREAD & WALL SECTION 1-10
LOCATION PLAN
DONALD J. STEPHENS ASSOCIATES-ARCHITECTS
DONALD J. STEPHENS
RONALD RICHARD MUSINSKI
LEVITTOWN AND MENAND ROADS
COLONIE, NEW YORK
12211 · TELEPHONE 518-462-6551
DRAWN BWP EN
CHECKED TZ
DATE 1 AUG 68
LEGEND
TEST BORING
TEST PIT
BLUE CROSS of NORTHEASTERN NEW YORK INC.
INDIAN MEADOW
NEW SCOTLAND ROAD
TOWN OF BETHLEHEM NEW YORK
DJSA 12200
SITE PLAN
CONTRACTOR TO VERIFY ALL DIMENSIONS AT SITE