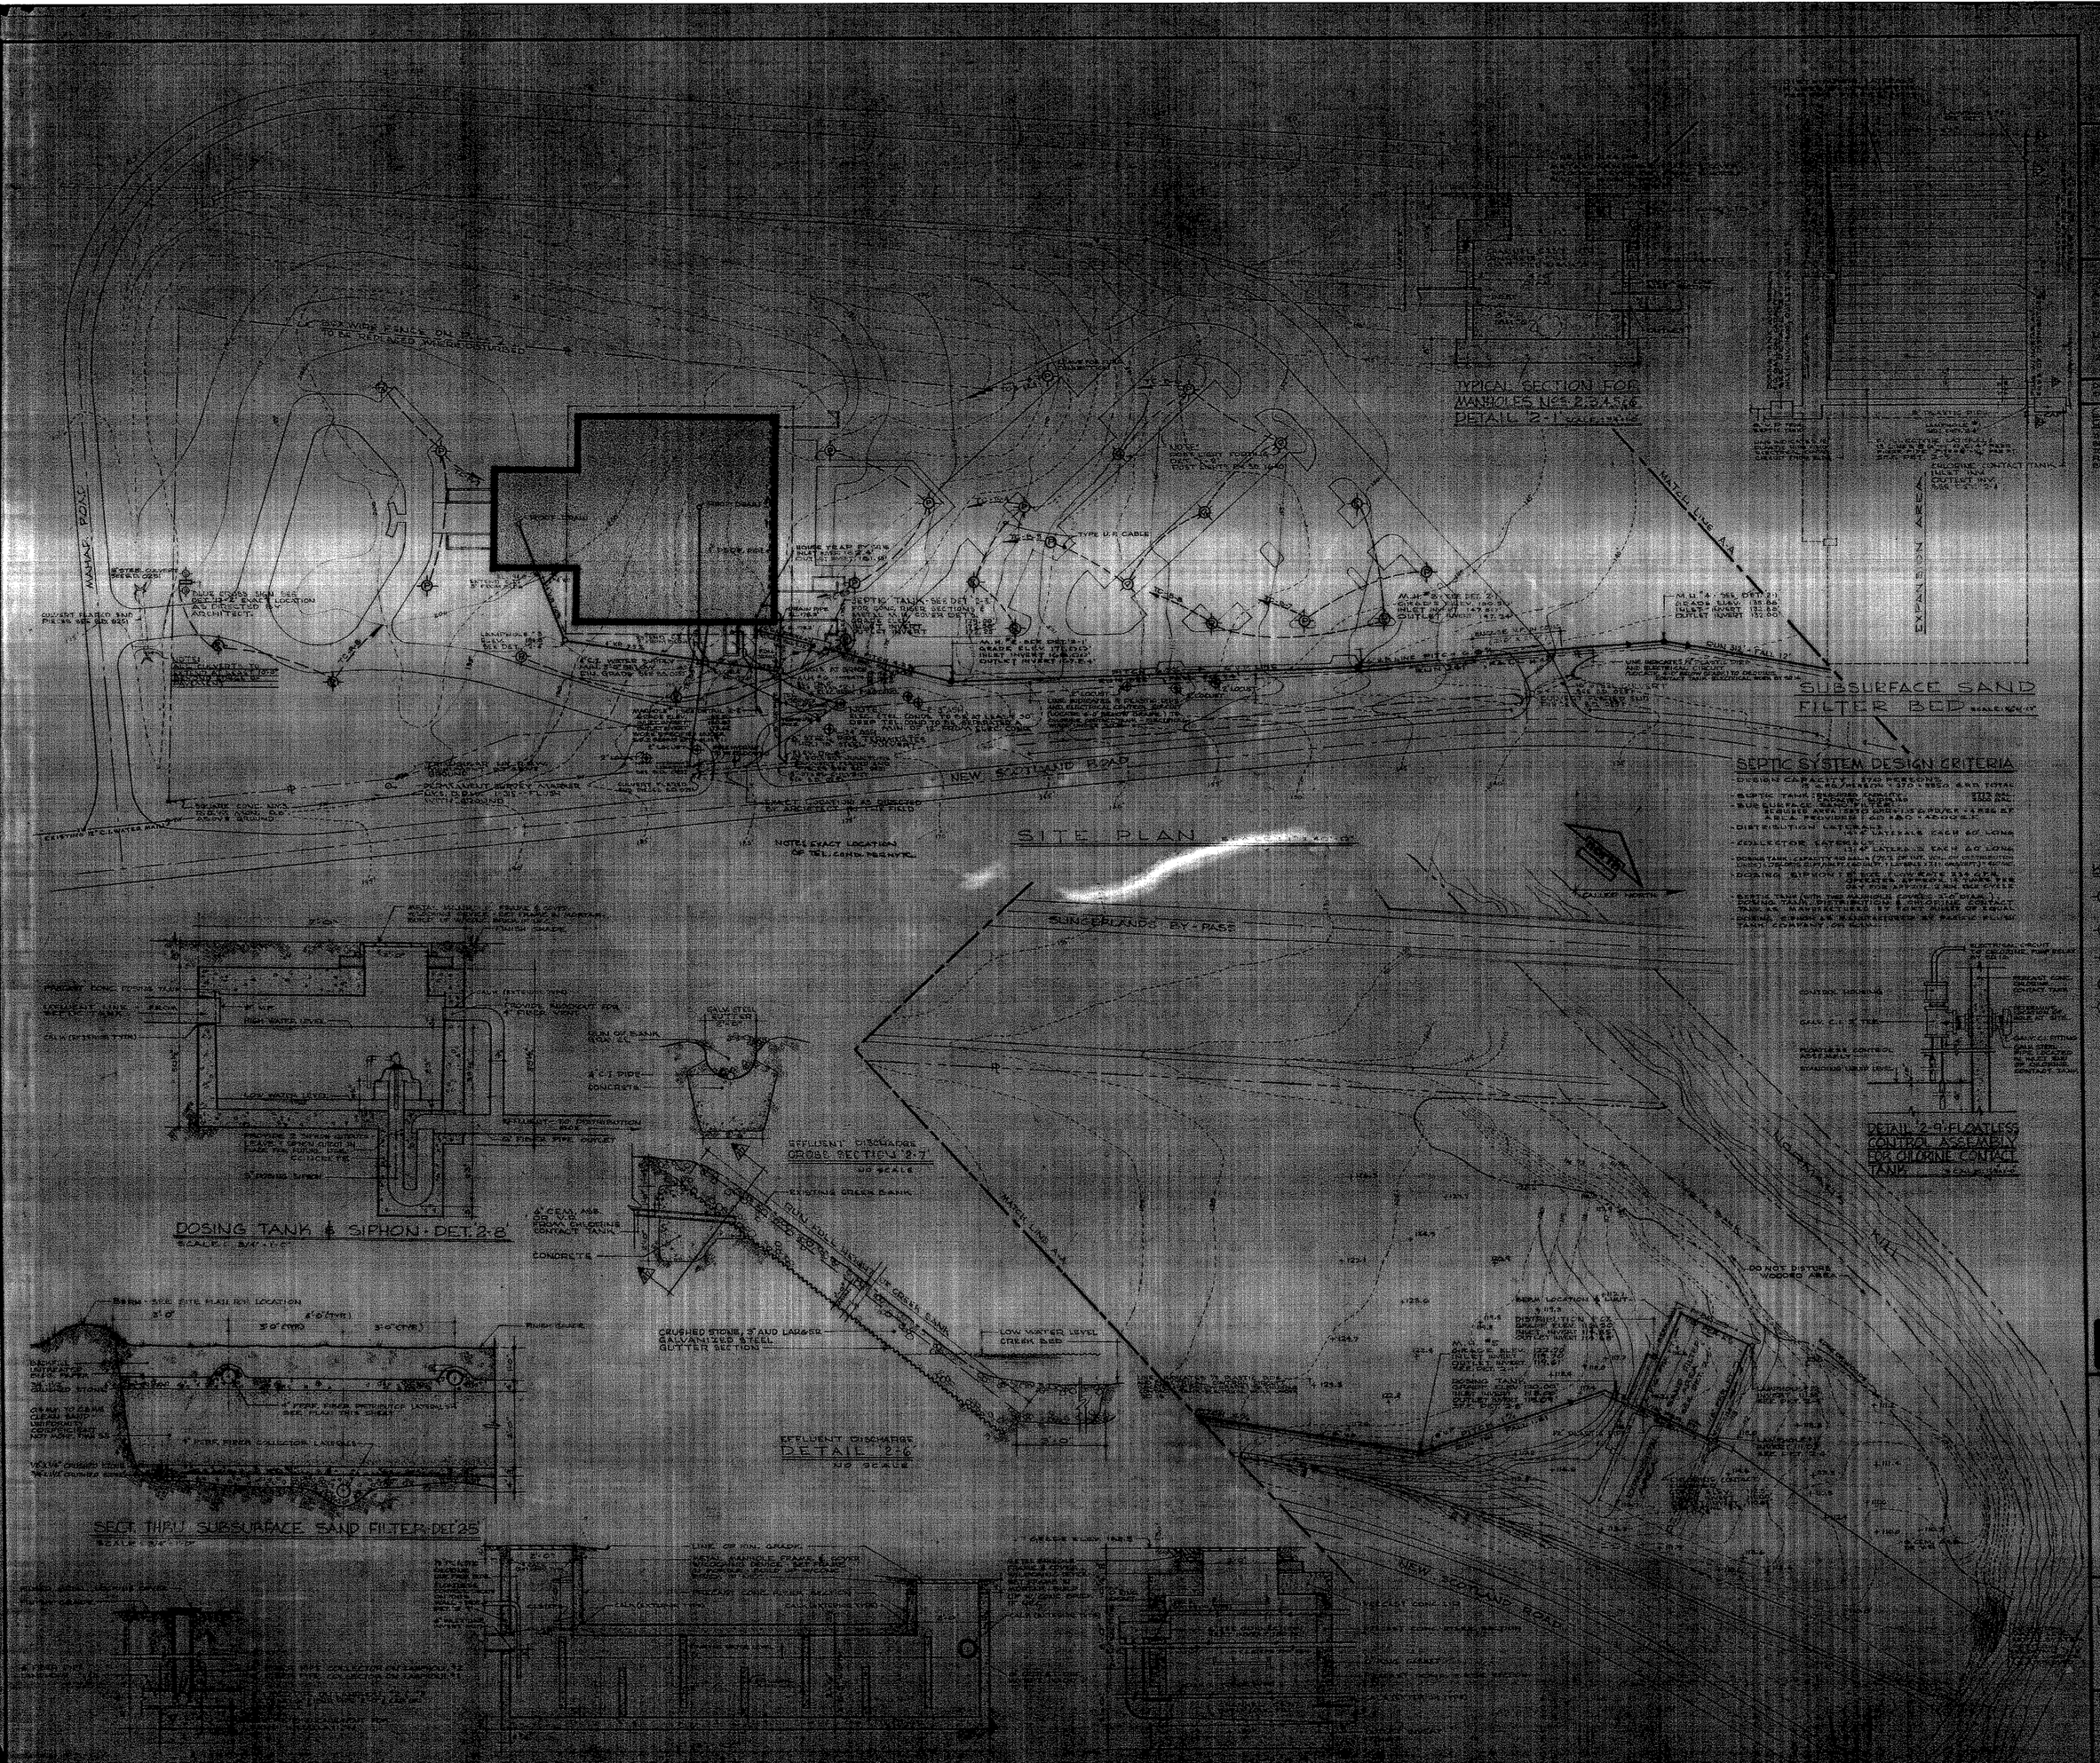
SITE PLAN
NEW SCOTLAND ROAD
SUNSEPLANDS BY-PASS
MAHAR ROAD
SUBSURFACE SAND FILTER BED
EXPANSION AREA
TYPICAL SECTION FOR MANHOLES Nos. 2,3,4,5 & 6 DETAIL 2-1
SEPTIC SYSTEM DESIGN CRITERIA
DOSING TANK & SIPHON - DET. 2-8
EFFLUENT DISCHARGE CROSS SECTION 2-7
EFFLUENT DISCHARGE DETAIL 2-6
SECT. THRU SUBSURFACE SAND FILTER DET. 2-5
DETAIL 2-9 FLOATLESS CONTROL ASSEMBLY FOR CHLORINE CONTACT TANK
CHLORINATION CONTACT CHAMBER & DATA
DO NOT DISTURB WOODED AREA
NILI
QUALLS & STEPHENS ASSOCIATES - ARCHITECTS
KEY
POST LIGHT
POST LIGHT ALTERNATE
HEADQUARTERS BUILDING FOR
BLUE CROSS of NORTHEASTERN NEW YORK INC.
INDIAN MEADOW NEW SCOTLAND ROAD TOWN OF BETHLEHEM, NEW YORK
UTILITY PLAN