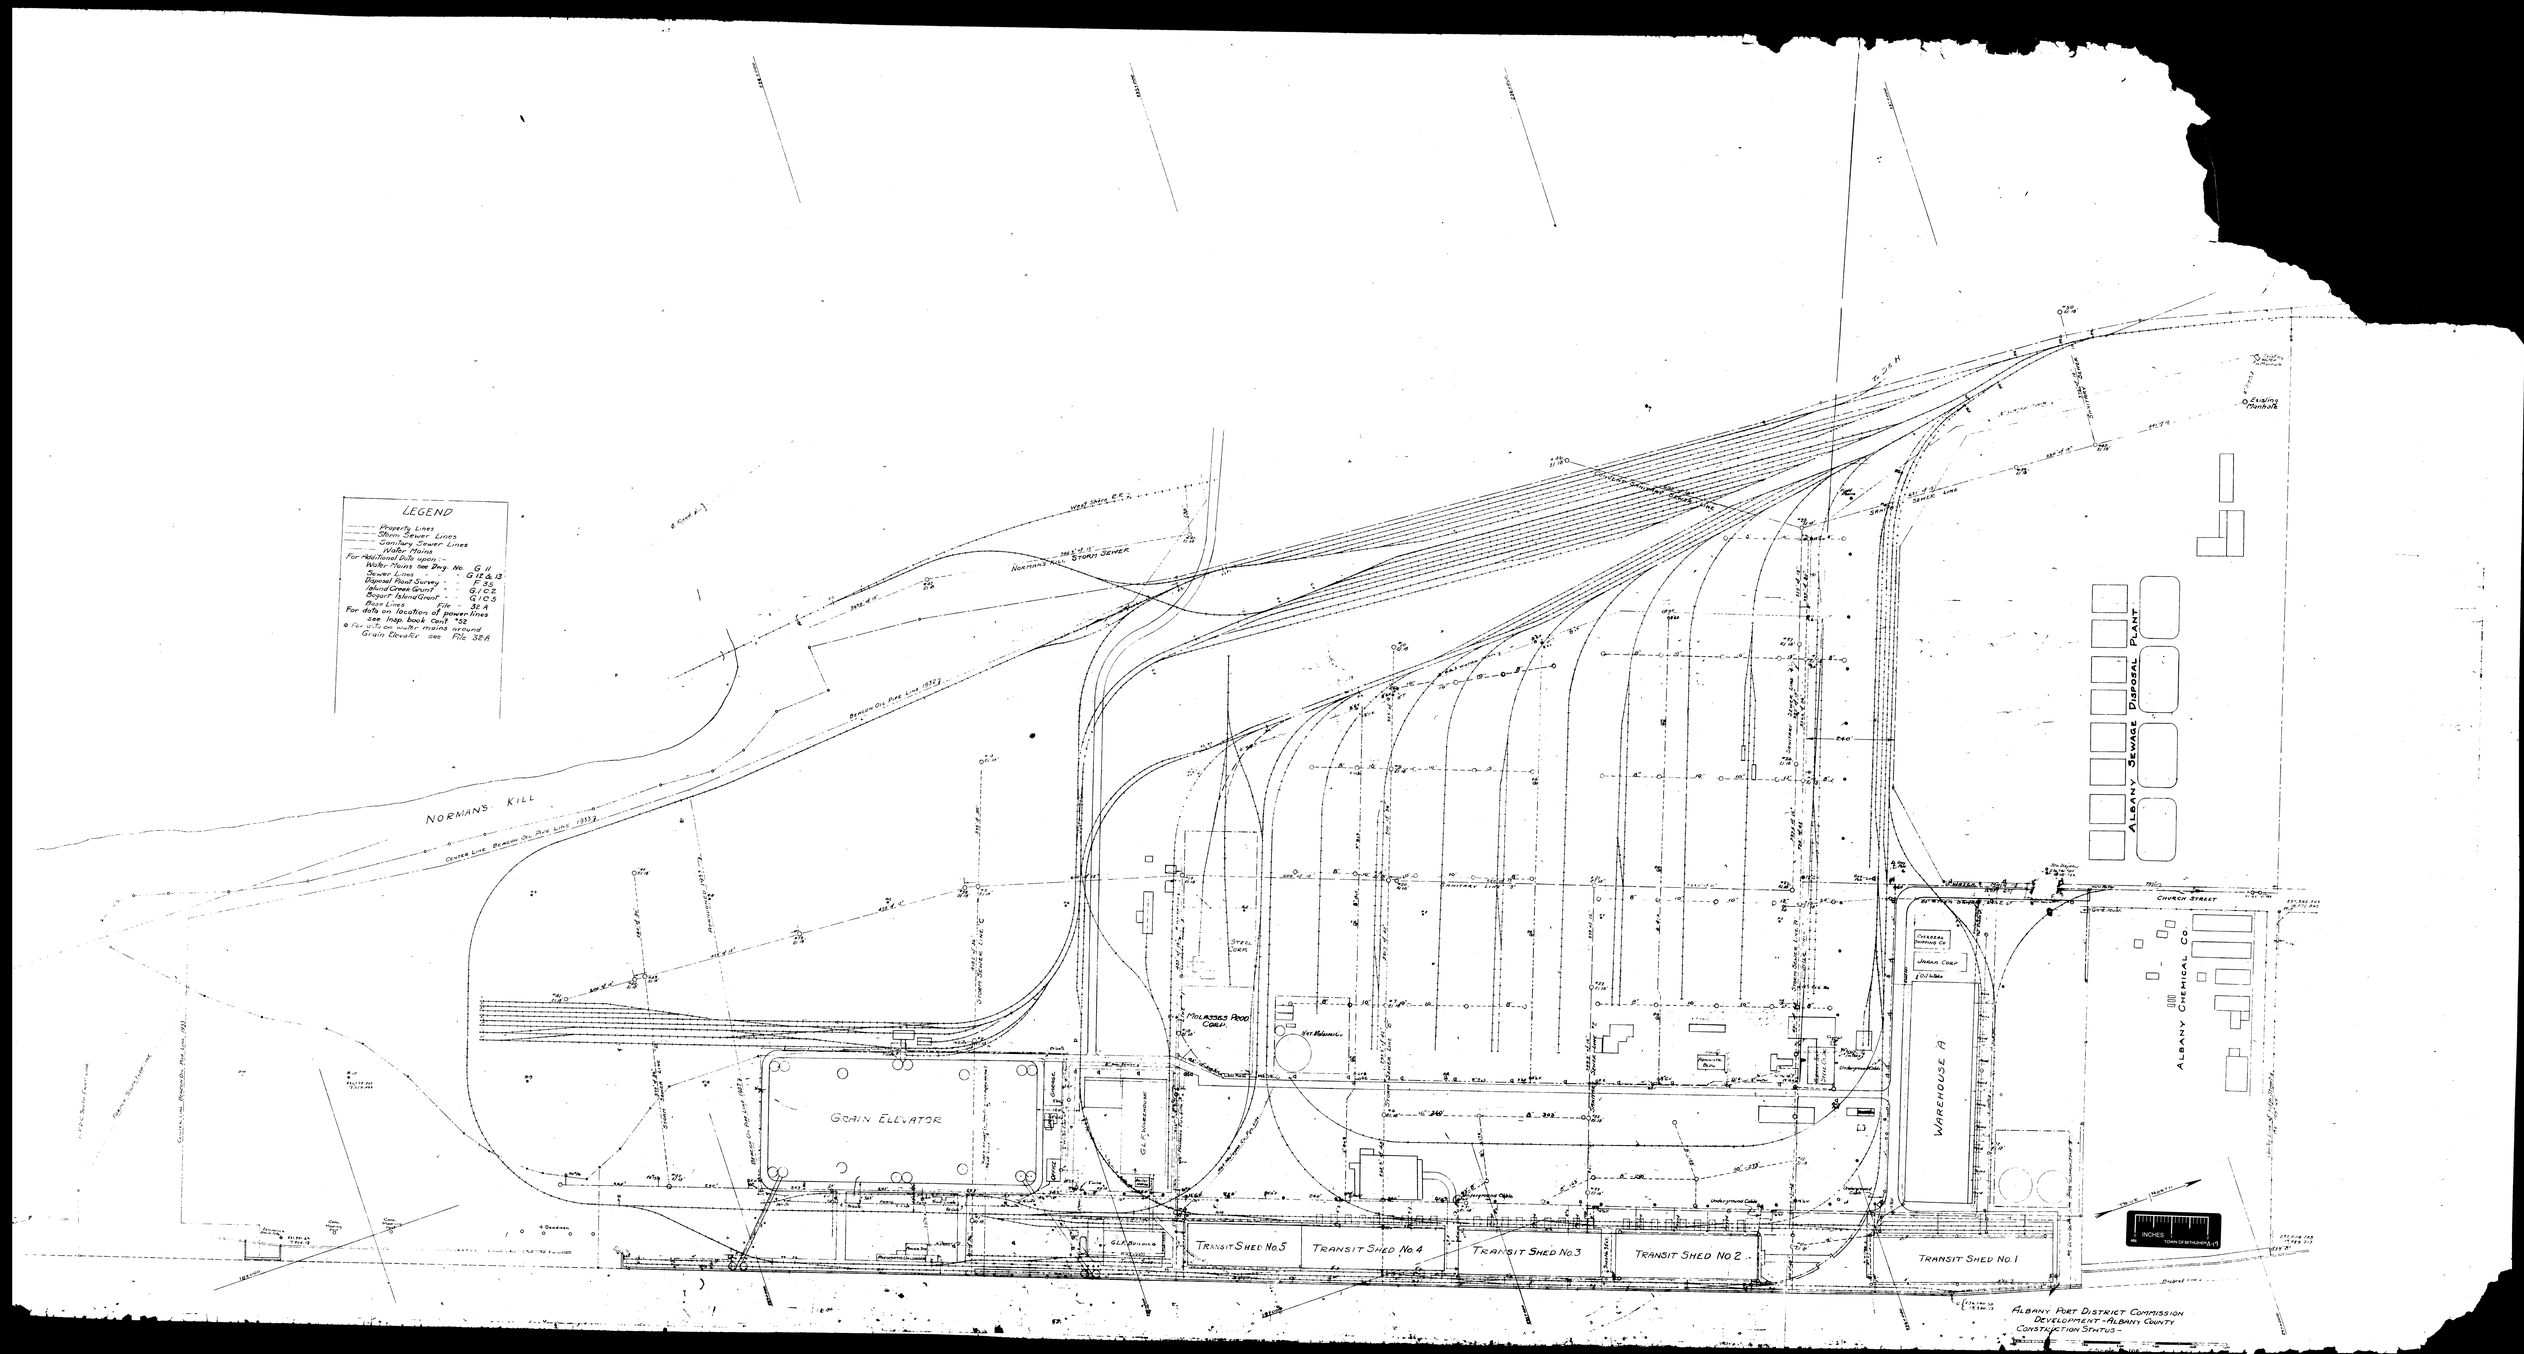
LEGEND
Property Lines
Storm Sewer Lines
Sanitary Sewer Lines
Water Mains
For Additional Data upon
Water Mains see Dwg. No. G 11
Sewer Lines " " G 12 & 13
Disposal Plant Survey " " F 36
Island Creek Grant " " G 10 C 2
Report Island Grant " " G 10 C 3
Base Lines File 32 A
For data on location of power lines
see Insp. book Cont. 152
Fire 10 & 20 inch mains around
Grain Elevator see File 32 A
NORMANS KILL
CENTER LINE BENCH OIL PIPE LINE 1933
BENCH OIL PIPE LINE 1933
NORMANS KILL STORM SEWER
STORM SEWER LINE
SANITARY LINE
GRAIN ELEVATOR
STEEL COAL
MOLASSES PROD CORP.
WAREHOUSE A
ALBANY CHEMICAL CO
ALBANY SEWAGE DISPOSAL PLANT
CHURCH STREET
TRANSIT SHED No. 5
TRANSIT SHED No. 4
TRANSIT SHED No. 3
TRANSIT SHED No. 2
TRANSIT SHED No. 1
Existing Manhole
INCHES
TOWN OF RENSSELAER
ALBANY PORT DISTRICT COMMISSION
DEVELOPMENT - ALBANY COUNTY
CONSTRUCTION STATUS -