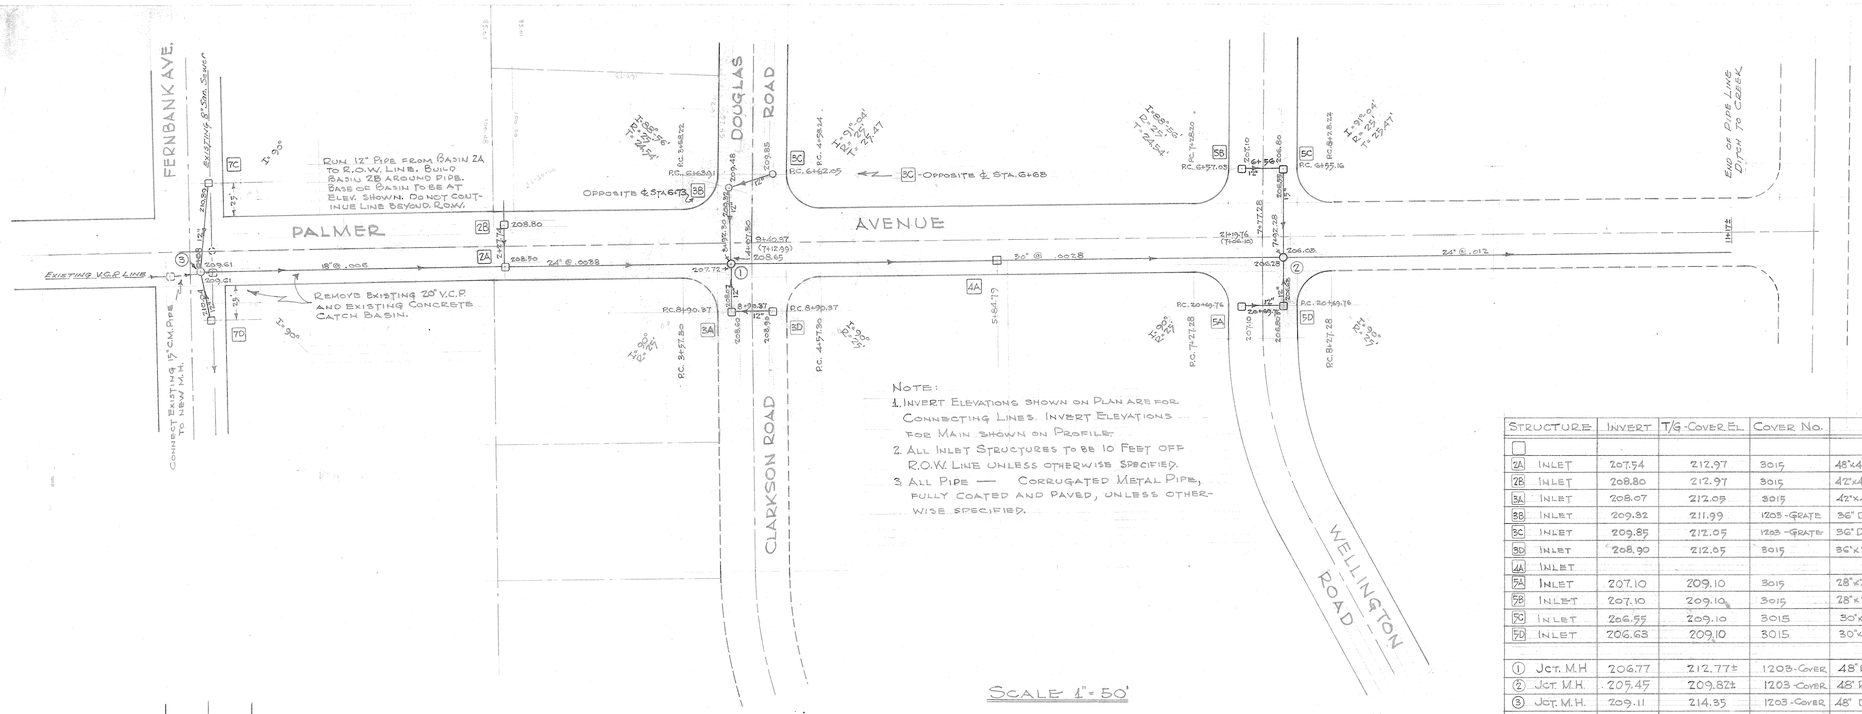

Scale 1" = 50'

Structure		Invert	T/G-Cover El.	Cover No.	Construction Notes
2A	Inlet	207.54	212.97	3015	48"x48" I.D. - 3 Block - 1 Brick Vert. - 12 Brick Corbel - 1 Brick Vert. - Grate 6"
2B	Inlet	208.80	212.97	3015	42"x42" I.D. - 2 Block - 1 Brick Vert. - 9 Brick Corbel - 1 Brick Vert. - Grate 6"
3A	Inlet	208.07	212.05	3015	42"x42" I.D. - 2 Block - 9 Brick Corbel - 1 Brick Vert. - Grate 6"
3B	Inlet	209.32	211.99	1203-Grate	36" Dia. Round - 7 Brick Vert. - 2 Brick Corbel - Grate 8"
3C	Inlet	209.85	212.05	1203-Grate	36" Dia. Round - 5 Brick Vert. - 2 Brick Corbel - Grate 8"
3D	Inlet	208.90	212.05	3015	36"x36" I.D. - 2 Block - 6 Brick Corbel - Grate 6"
4A	Inlet				
5A	Inlet	207.10	209.10	3015	28"x28" I.D. - 2 Block - 1 Brick Corbel - Grate 6" Top Brickwork 26"x 26"
5B	Inlet	207.10	209.10	3015	28"x28" I.D. - 2 Block - 1 Brick Corbel - Grate - 6"
5C	Inlet	206.55	209.10	3015	30"x30" I.D. - 2 Block - 3 Brick Corbel - Grate - 6"
5D	Inlet	206.63	209.10	3015	30"x30" I.D. - 2 Block - 3 Brick Corbel - Grate - 6"
1	Jct. M.H.	206.77	212.77±	1203-Cover	48" Round I.D. - 15 Brick Vert. - 8 Brick Corbel - 2 Brick Vert. - Cover - 8"
2	Jct. M.H.	205.45	209.87±	1203-Cover	48" Round I.D. - 9 Brick Vert. - 8 Brick Corbel - Cover - 8"
3	Jct. M.H.	209.11	214.35	1203-Cover	48" Dia. Round - 12 Brick Vert. - 8 Brick Corbel - 2 Brick Vert. - Cover 8"
7C	Inlet	210.39	214.10	3015	42" Dia. Round with Sq. Top - 6 Brick Vert. - 9 Brick Corbel - Grate 6"
7D	Inlet	210.04	214.05	3015	42" Dia. Round with Sq. Top - 6 Brick Vert. - 9 Brick Corbel - 1 Brick Vert. Grate - 6"

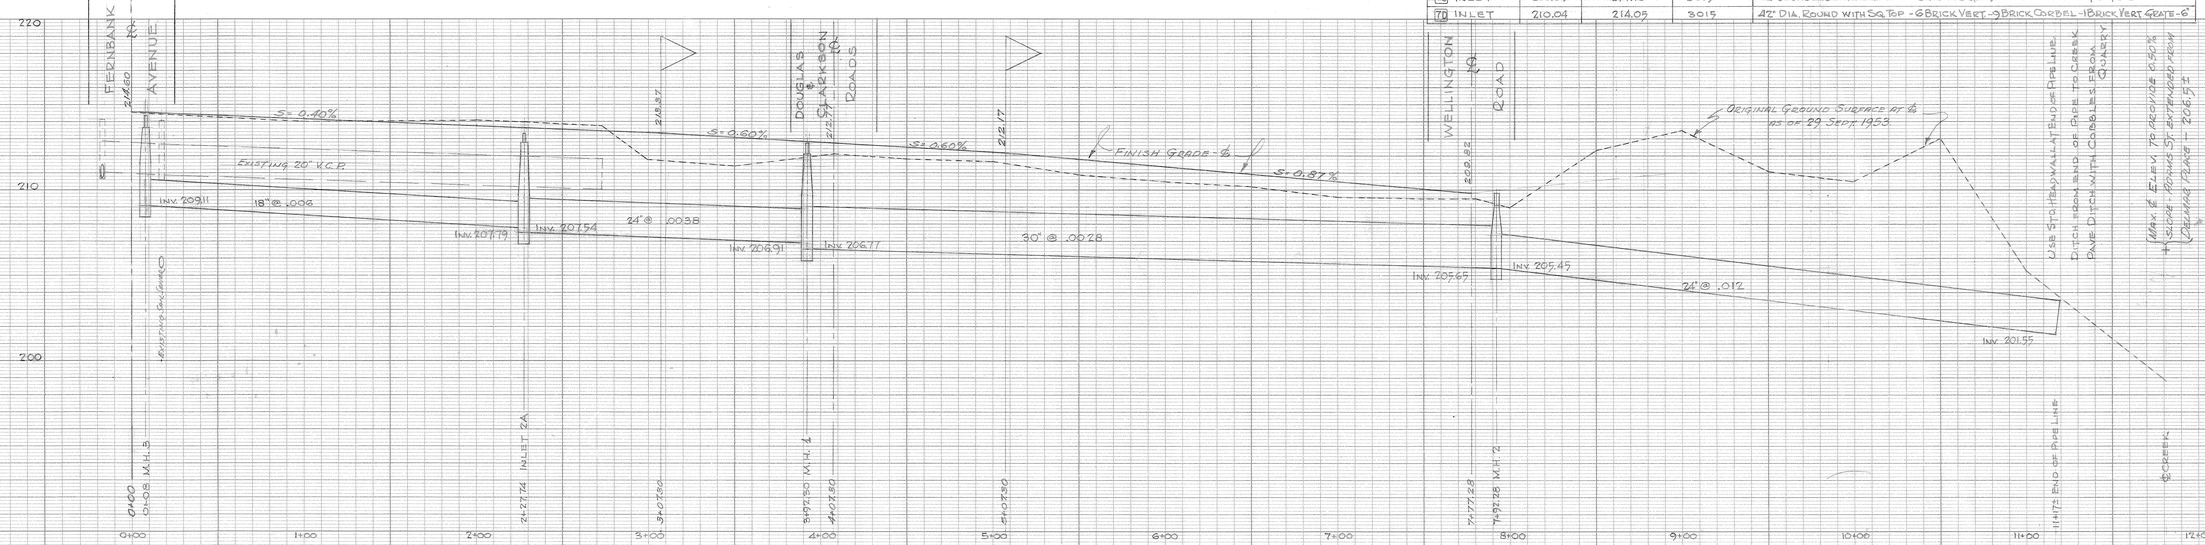

Profile Scales - Hor. 1" = 40'
Vert. 1" = 4'

TRADE STANDARD MARK REG. U.S. PAT. OFF. PROFILE PLATE A 4 X 20 100% RAG PAPER MADE IN U.S.A.
KEUFFEL & ESSER CO. NEW YORK