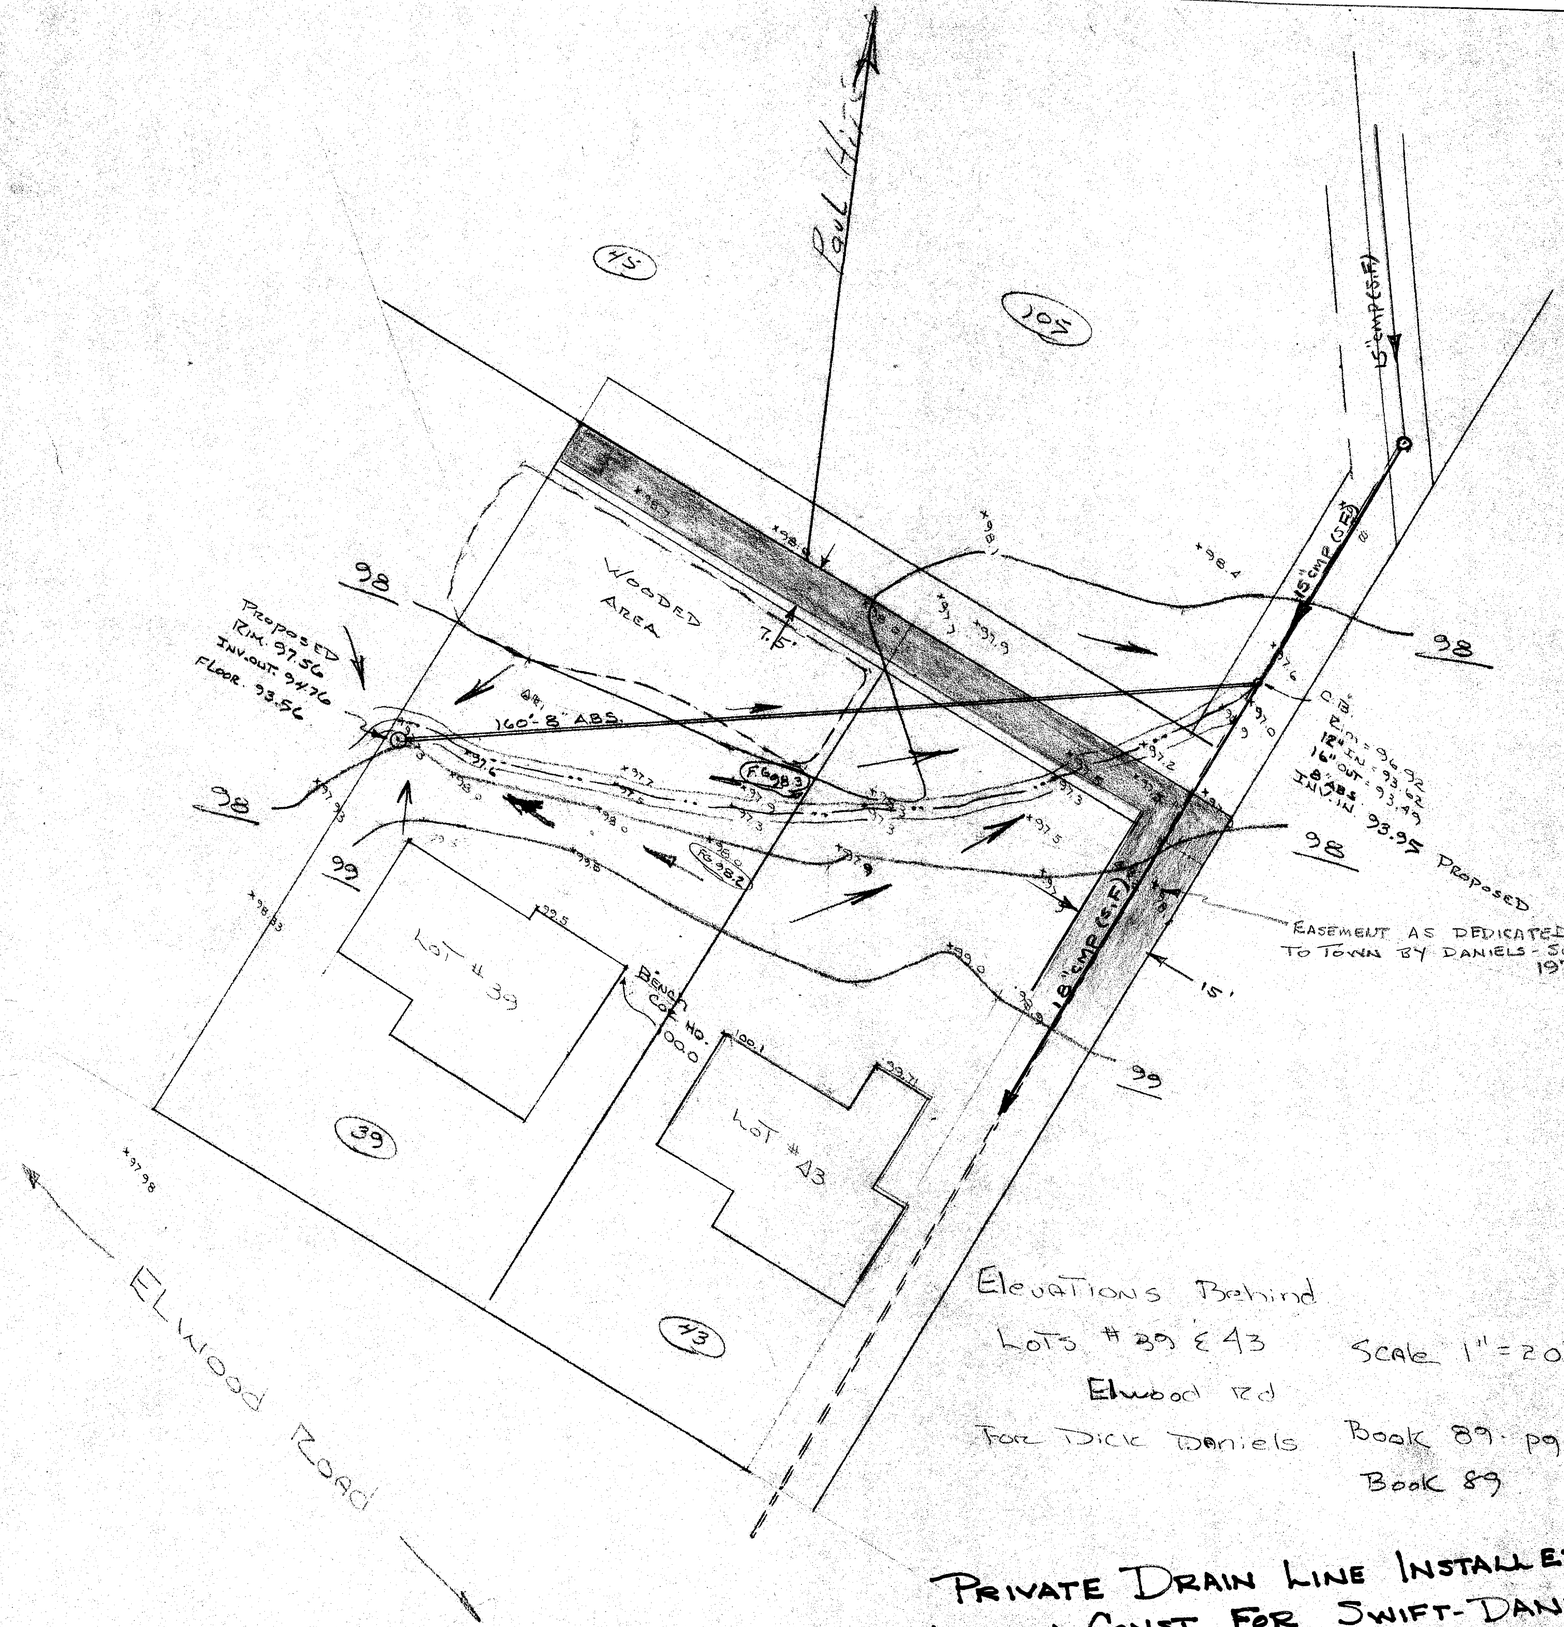

Elevations Behind
Lots # 39 & 43 Scale 1" = 20'
Elwood Rd
For Dick Daniels Book 89 · pg-26
Book 89

Town Accepts No
Responsibility For This
Drain Line.

Private Drain Line Installed By
Armada Const. For Swift-Daniels -
Town had no knowledge of this proposal
until it had already been installed.

P. Hite states that all property owners
involved have been made aware and have
given their approval to this installation.
A.K.R.

0 INCHES 1 2
751 C-13 TOWN OF BETHLEHEM

Rec'd From P. Hite 16 May 1980