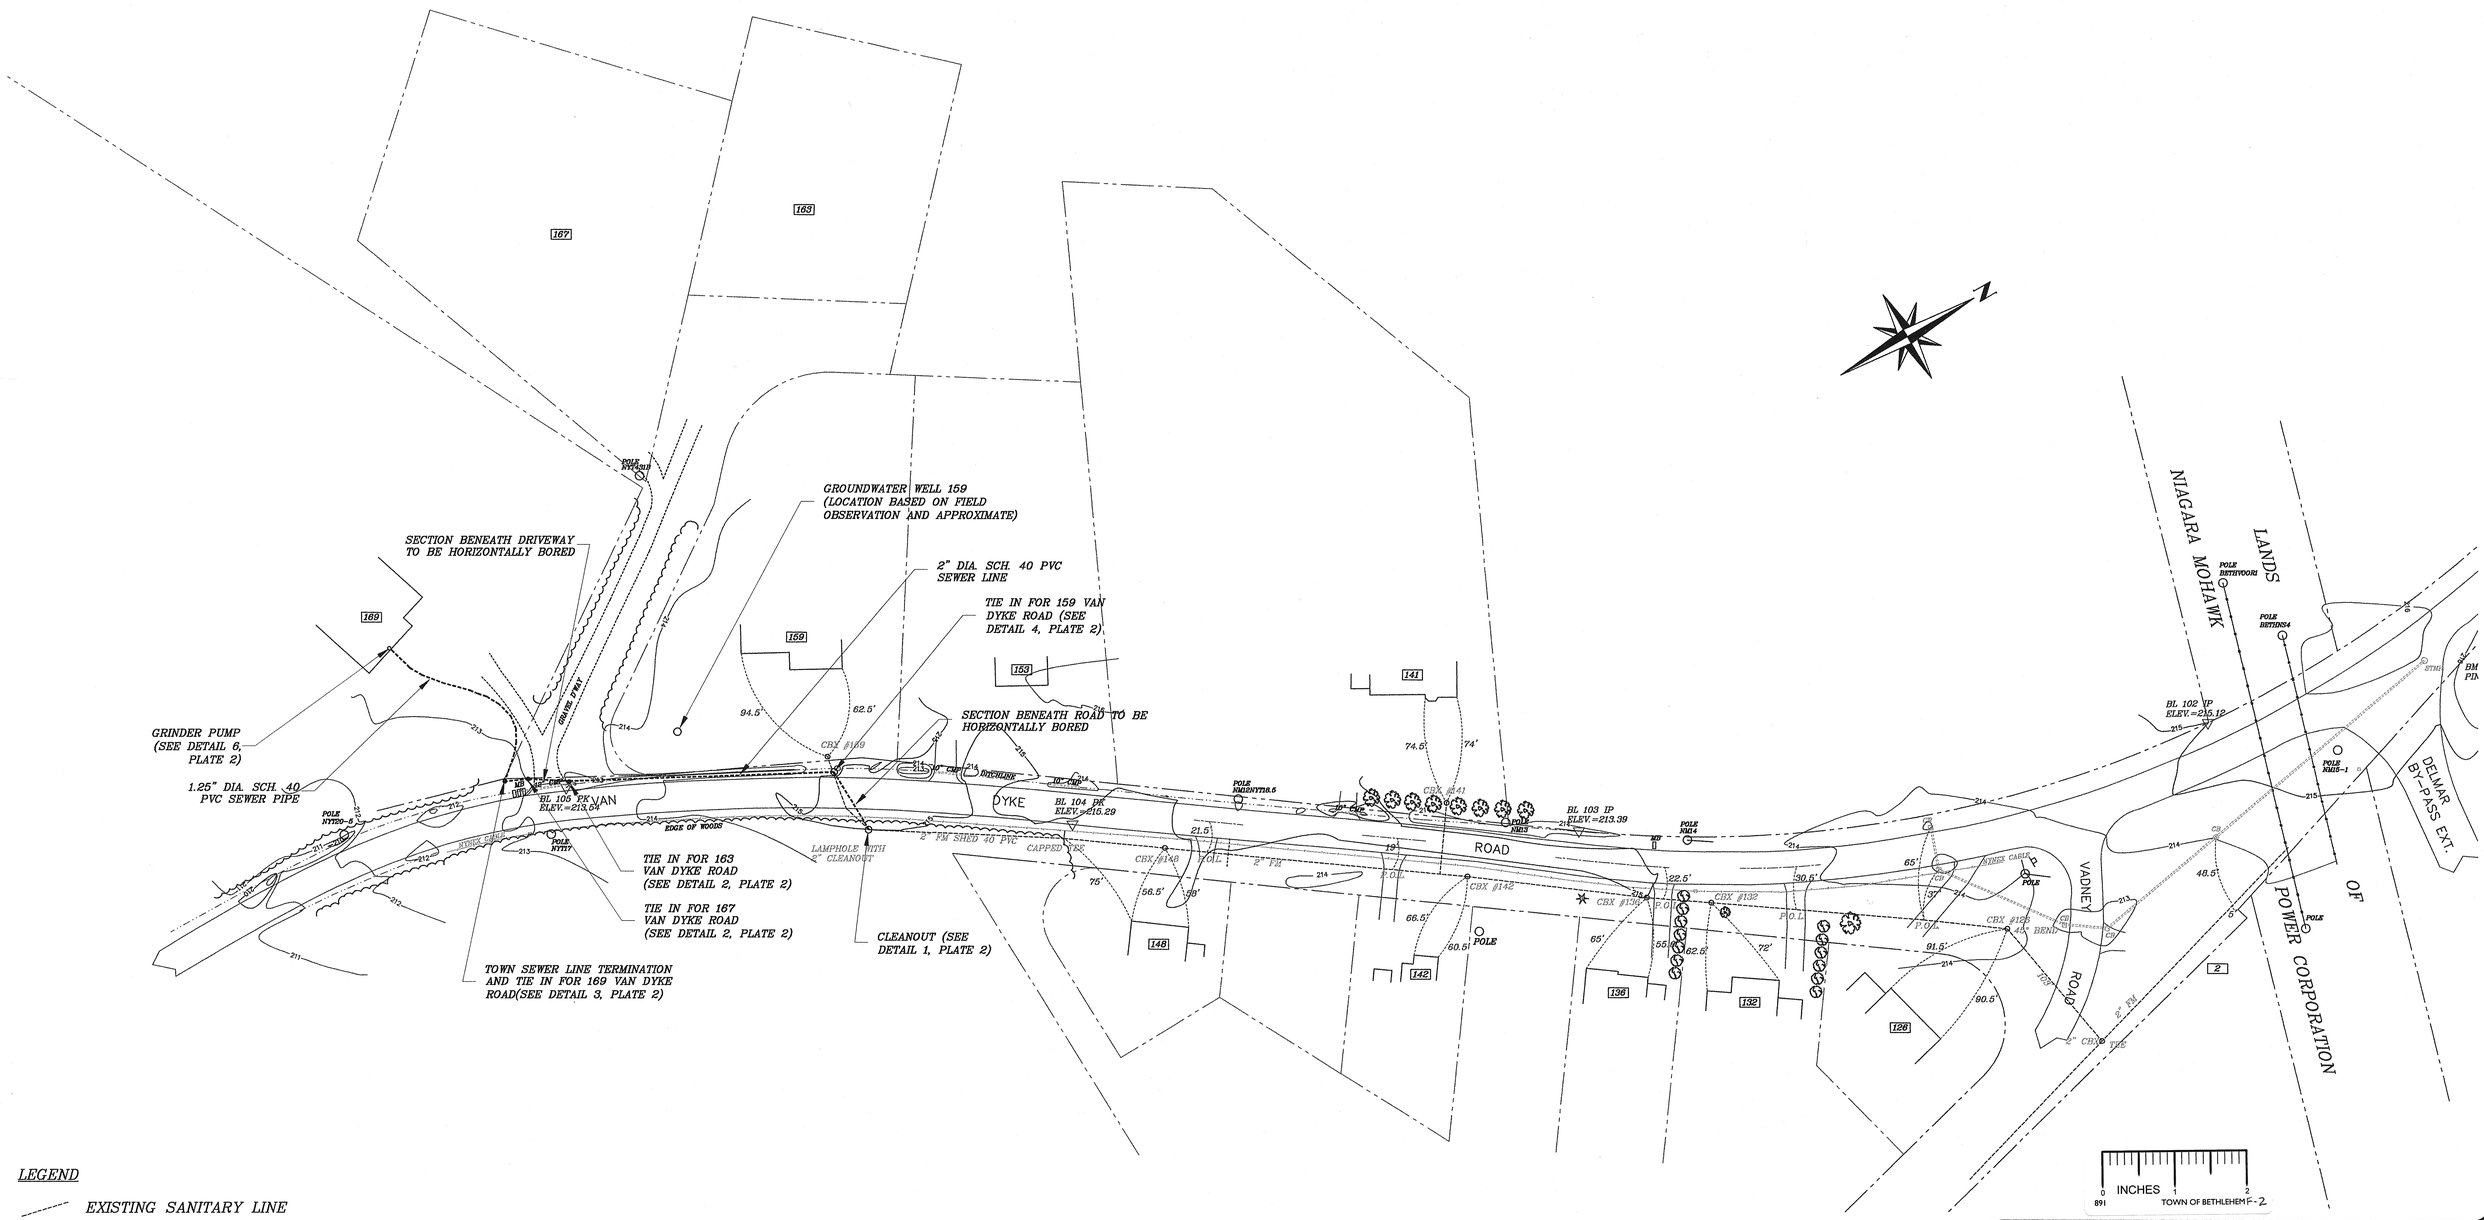

PLATE 1

LEGEND

EXISTING SANITARY LINE

PROPOSED SANITARY LINE

NOTES:

1-)BASE MAP: MAP ENTITLED "VAN DYKE ROAD SEWER FORCE MAIN RECORD DRAWING" DATED 08/05/04 FROM THE TOWN OF BETHLEHEM ENGINEERING DIVISION

2-)SYSTEM TO BE BUILT TO TOWN OF BETHLEHEM STANDARDS AND SPECIFICATIONS

3-)NOTE: INSTALL LOCATOR WIRE WITH SANITARY PIPES MEETING SPECIFICATION: #12 AWG SINGLE CONDUCTOR STRANDED COPPER W/TW 600 VOLT INSULATION

4-)ALL NEW SEWER LINES TO BE PLACED A MINIMUM OF 5 FEET BELOW EXISTING AND FINAL GRADE SURFACE.

STATE OF NEW YORK
RODNEY L. ALDRICH
No. 058778
LICENSED PROFESSIONAL ENGINEER

UNAUTHORIZED ALTERATION OR ADDITION TO THIS DRAWING IS A VIOLATION OF SECTION 7209, SUBDIVISION 2 OF THE NEW YORK STATE EDUCATION LAW.

NO.	DATE	RECORD OF WORK	DRN	CKD	APPR
1	02/04/05	MOVED 169 VAN DYKE ROAD MANHOLE INTO RIGHT OF WAY	AK	RLA	RLA

PROJECT	
PROJ. ENGR.:	R. L. Aldrich, P.E.
PROJ. NO.:	2404B
PREPARED BY:	R. L. Aldrich, P.E.
DRAFTED BY:	A. Kohli
CHECKED BY:	
APPROVED BY:	
DATUM:	
CONTOUR INTERVAL =	FEET

PROPOSED EXTENSION
VAN DYKE ROAD SEWER SYSTEM
TOWN OF BETHLEHEM
ENGINEERING DIVISION

TOWN OF DELMAR — ALBANY CO., N.Y.

STERLING
Sterling Environmental Engineering, P.C.
24 Wade Road • Latham, New York 12110

DATE:	9/10/04	SCALE:	1"=50'	DWG. NO.	2404B001	SHEET	1 OF 2

ALBANY COUNTY DEPT. OF HEALTH
DATE FEB -7 2005
These plans for sewage disposal
EXAMINED AND APPROVED
DIRECTOR, DIVISION OF ENVIRONMENTAL HEALTH SERVICES